

FRONT (WEST) ELEVATION - PROPOSED



REAR (EAST) ELEVATION - PROPOSED



SIDE (SOUTH) ELEVATION - PROPOSED



SIDE (NORTH) ELEVATION - PROPOSED

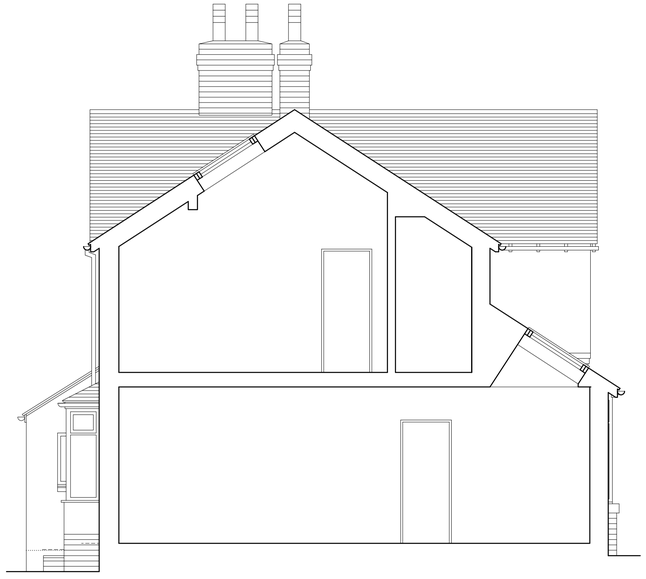

SECTION AA - PROPOSED

SCALE
0 1m 5m

©COPYRIGHT DAVID BAILEY ARCHITECT LTD

NOTES:
THE BUILDER / CONTRACTOR MUST CHECK DIMENSIONS AND DETAILS ON SITE PRIOR TO ORDERING MATERIALS, FABRICATING ANY COMPONENTS, ETC. AND SHOULD NOT RELY ON SCALING OFF DRAWINGS.

REV.	DESCRIPTION	DATE	INT.

DAVID BAILEY ARCHITECT LTD
Gillow Fold Farm, 26 Mow Lane, Gillow Heath,
Biddulph, Staffordshire, ST8 6QQ
Tel: 01782 516355 E-mail: davidbailey.architect@btinternet.com

CLIENT: MR. P. STODDARD AND MS. S. O'NEILL,
BEECH COTTAGE, 36 LEEK ROAD,
CHEADLE, STAFFORDSHIRE, ST10 1JF

SCALE: 1:50 @A1
1:100@A3

DATE: MAR 2018

DRAWN BY: DB

PROJECT: BEECH COTTAGE, 36 LEEK RD, CHEADLE - EXTENSION AND ALTERATIONS

TITLE: PLANS AND ELEVATIONS - PROPOSED

JOB NUMBER: 00760

DRAWING NUMBER: 6