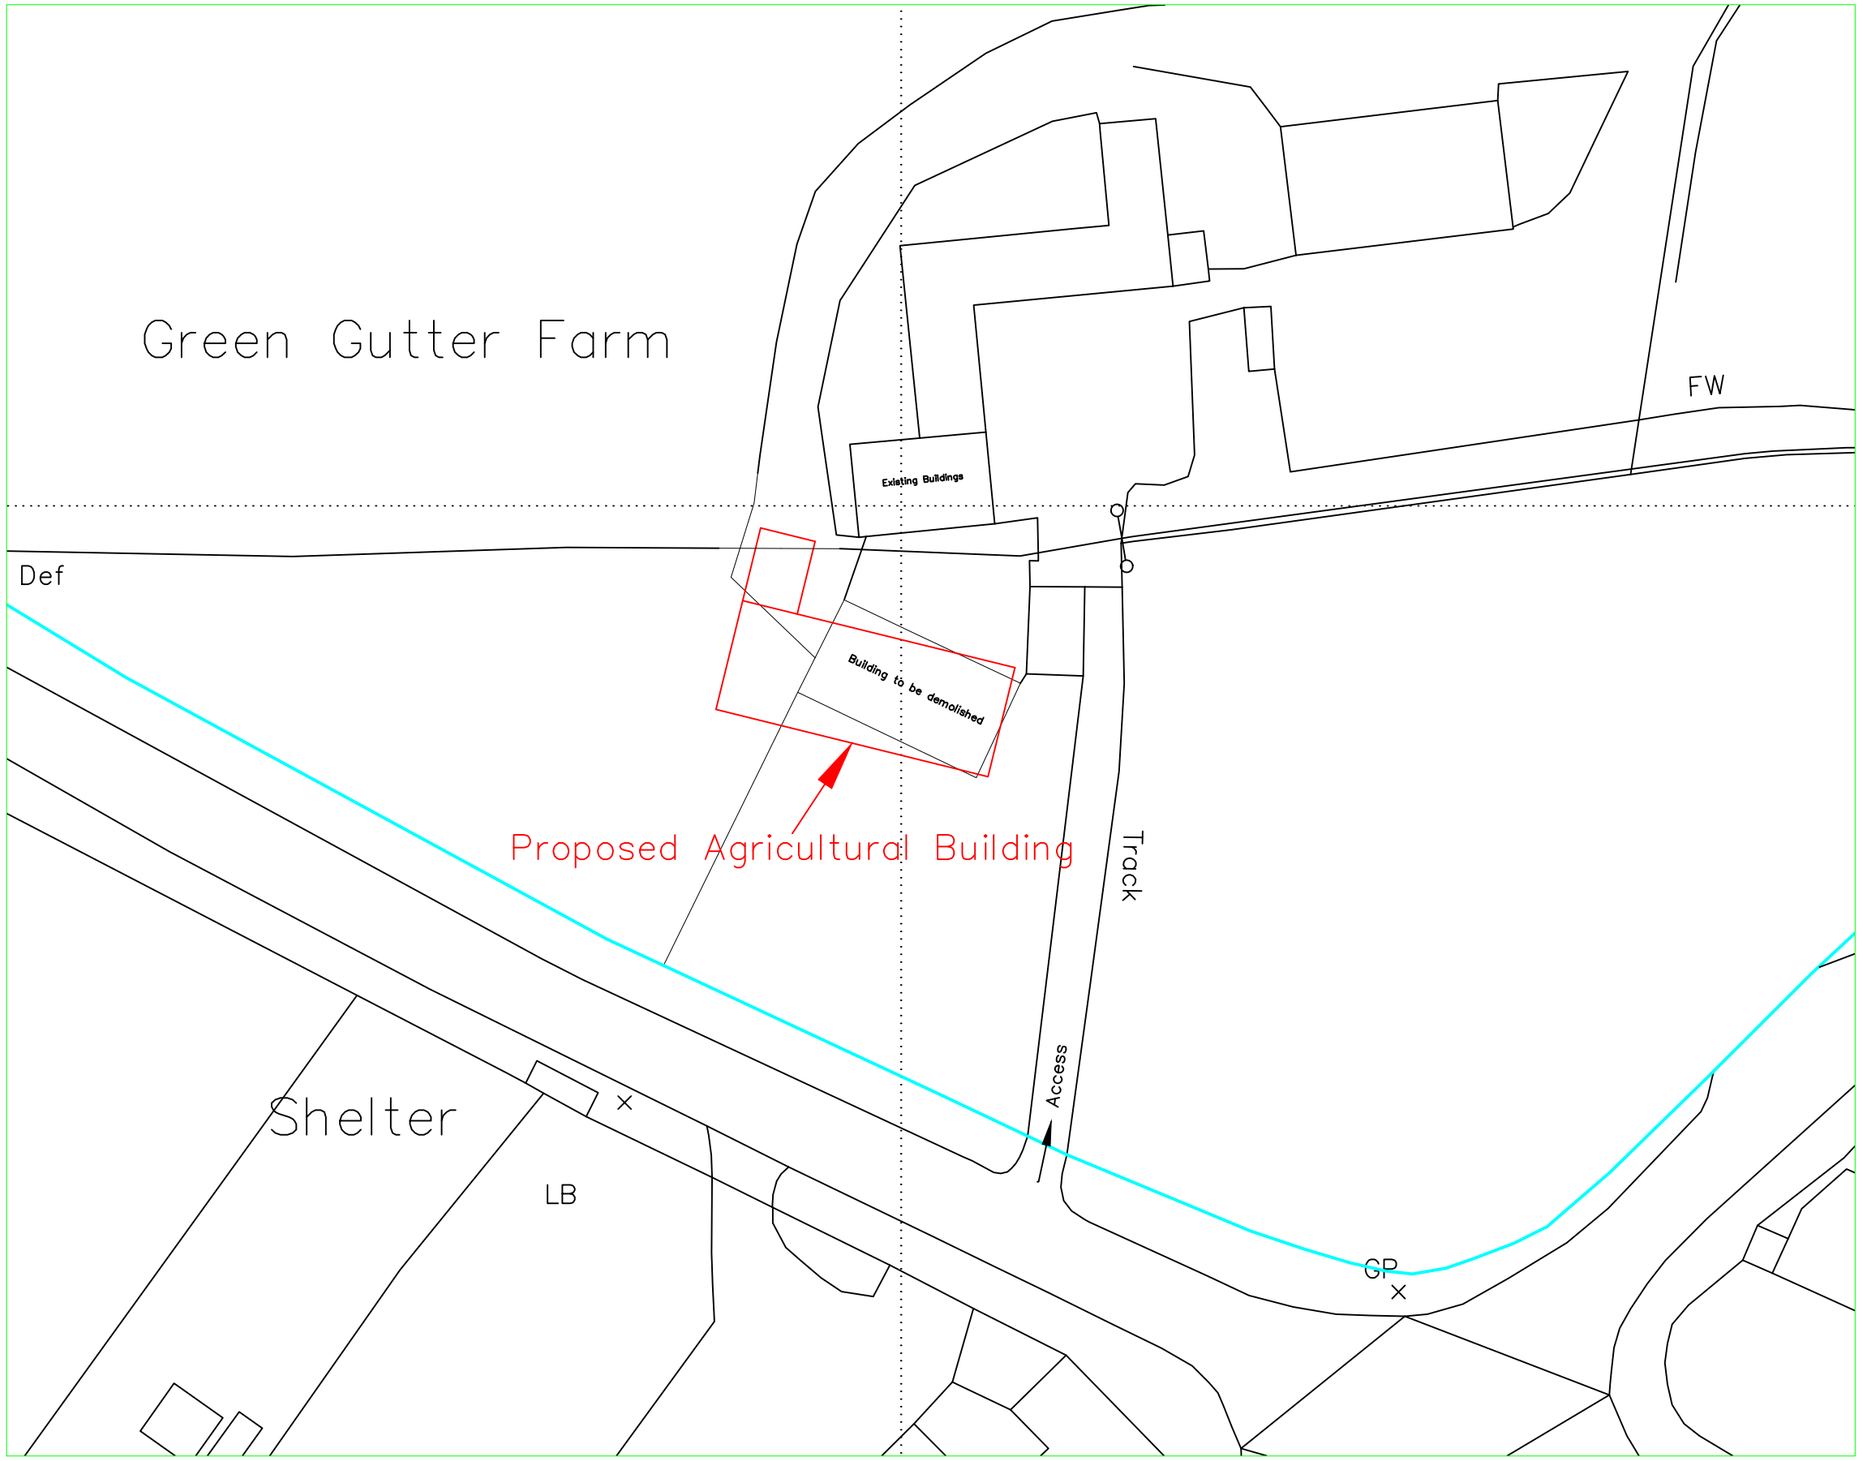

Reproduced from Ordnance Survey digital map data, 1:2500 scale, by permission of Ordnance Survey on behalf of The Controller of Her Majesty's Stationery Office.
© Crown copyright.
All rights reserved.
Licence Number: 100046980

Rev.	Revision Description	Drn	Chkd	Appd	Date

© Copyright

A & H Structures Ltd
Narlow Works, Thorpe, ASHBOURNE. DE6 2AT
Tel: 01335 350419 Fax: 01335 350533

Client:
Mr P Lymer
Green Gutter Farm, Bottomhouse,
Leek, ST13 7QN

Project:
Proposed Agricultural Building

Title:
Block Plan

Drawn by:	Designed by:	Checked:
Joanne Stanley		
Date: 10.04.18	Index No.:	Approved:

Scales: 1:500 @ A3

Drawing No: 1246–002 Revision