Metres

01 02 03 04 05 10

SCALE 1:100



North Elevation (Front)

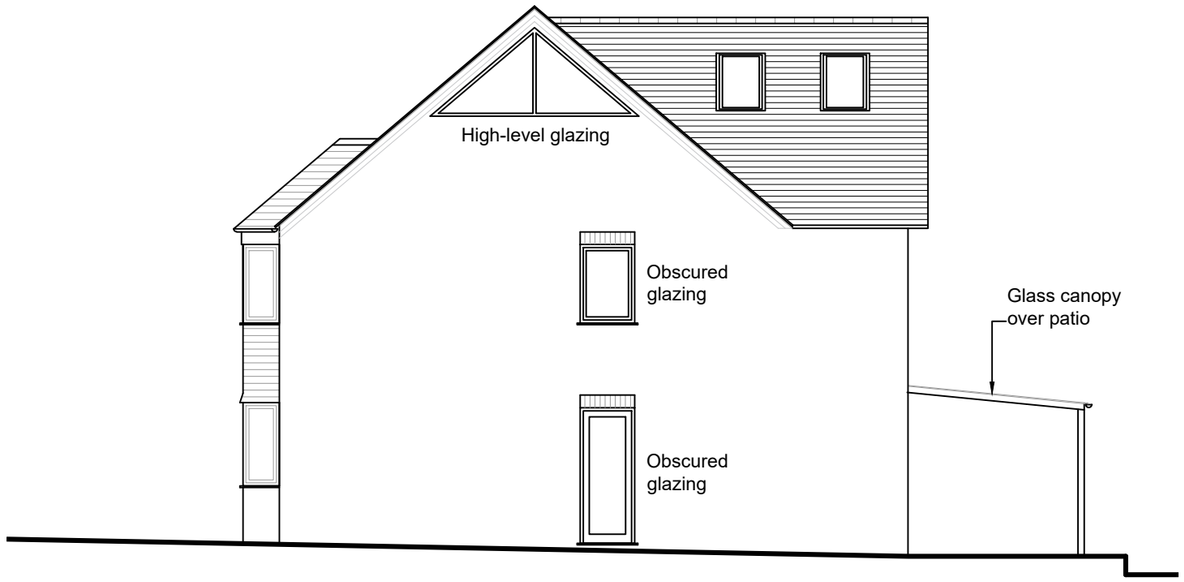

West Elevation (Side)



South Elevation (Rear)

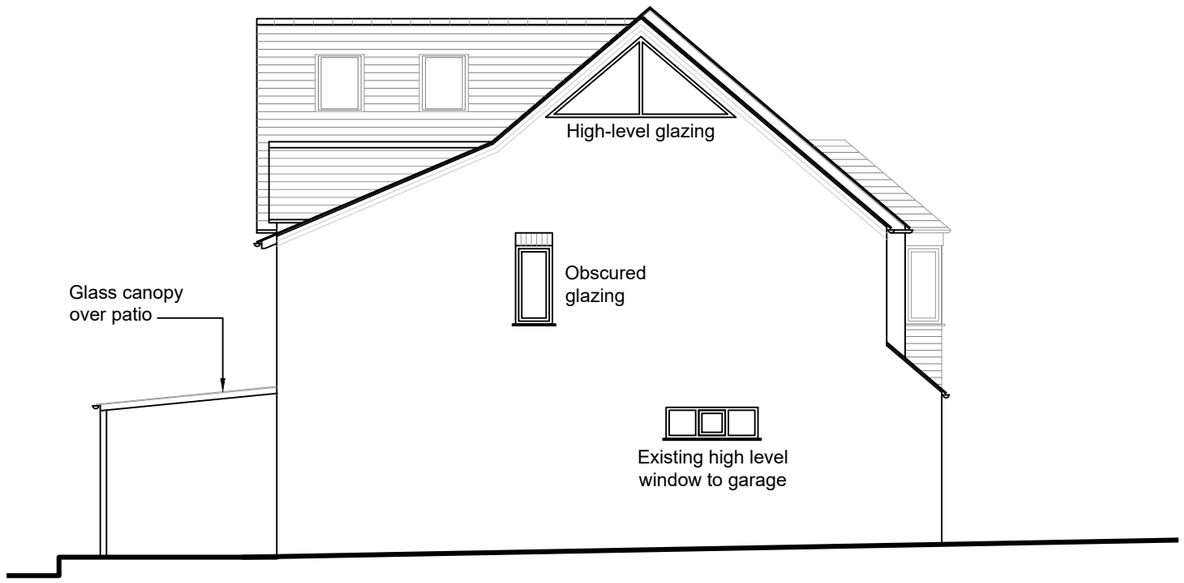

East Elevation (Side)

NOTES

For planing purposes only.
Not for construction.

Rev C	28/02/18	Scheme reduced to < PD Fall-back
Rev B	24/10/17	Minor amendments
Rev A	23/10/17	Amended to suit LA comments

198 Park Lane
Knypersley, ST8 7PN
for Mr & Mrs Ashmore-Howard

Elevations As Proposed

scale	1:100 @A3	
date	August 2017	
dwg no.	170802_PR_002	rev C