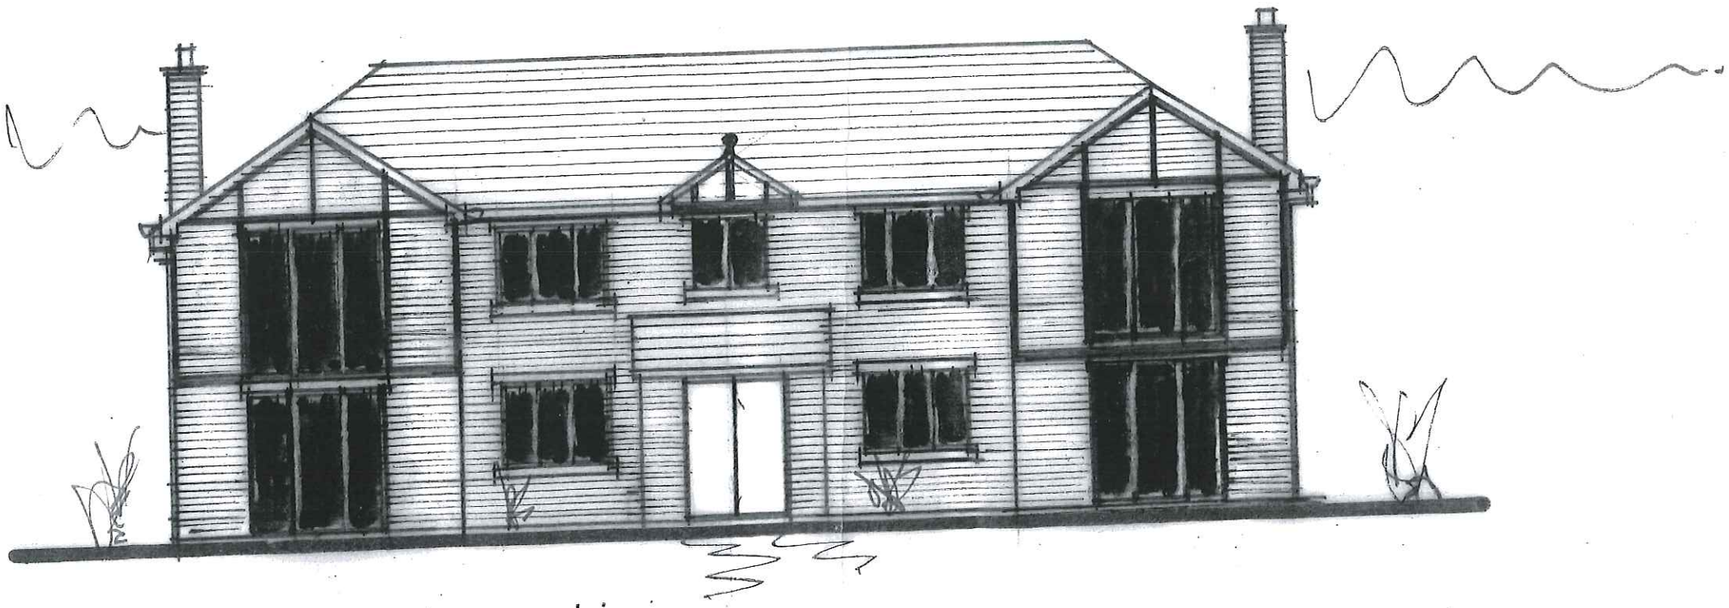

front elevation

1:100 indicative only