
This drawing is copyright and should not be reproduced without permission.
The contractor is responsible for checking dimensions and levels and drainage inverts prior to commencing works - any discrepancy to be verified before proceeding.-figured dimensions only to be worked to:

All work to be carried out in accordance with the current Building Regulations, British Standards/Codes of practice and statutory authority bye -laws and recommendations.

Revision	Comments	Date



Front elevation

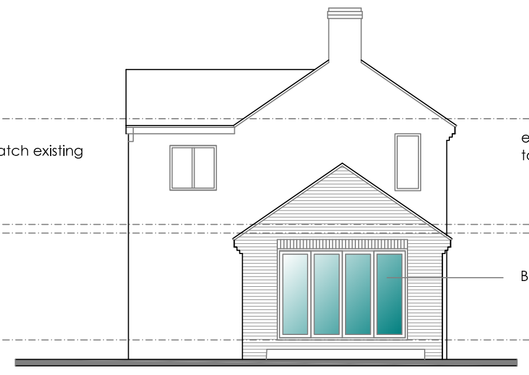


Side elevation



Rear elevation




Side elevation

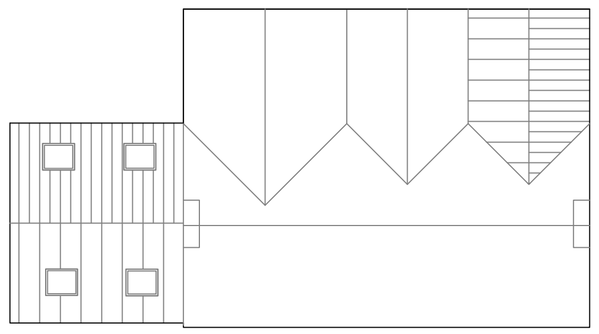

Roof plan




location plan 1:1250

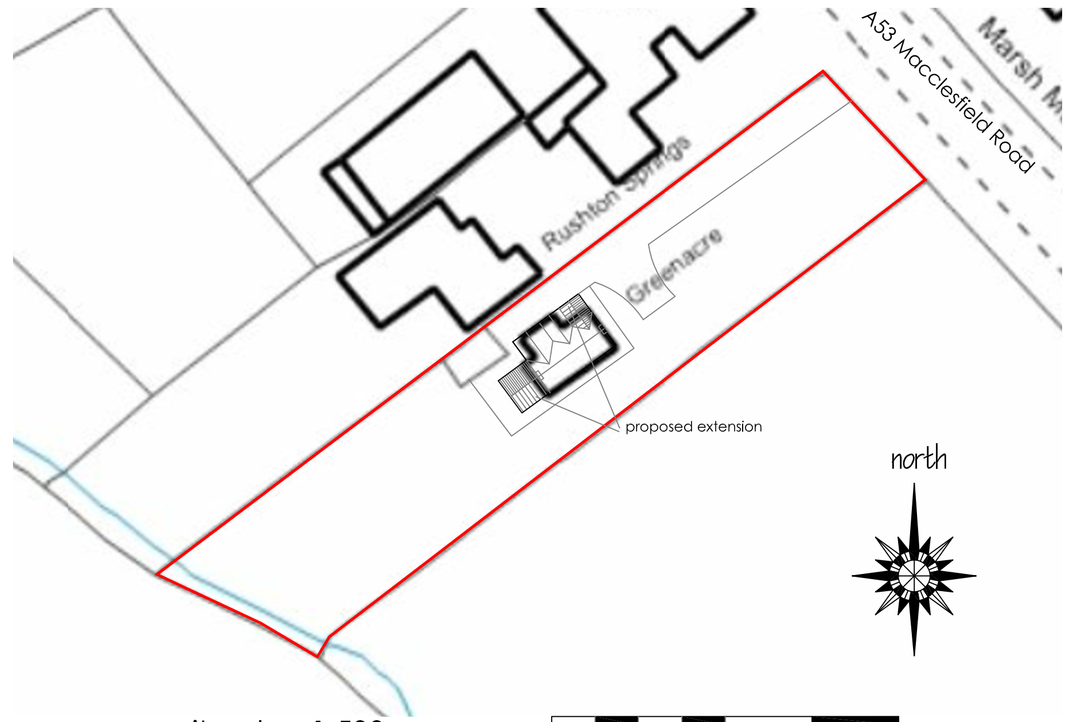


site plan 1:500

20m 0 10m 20m

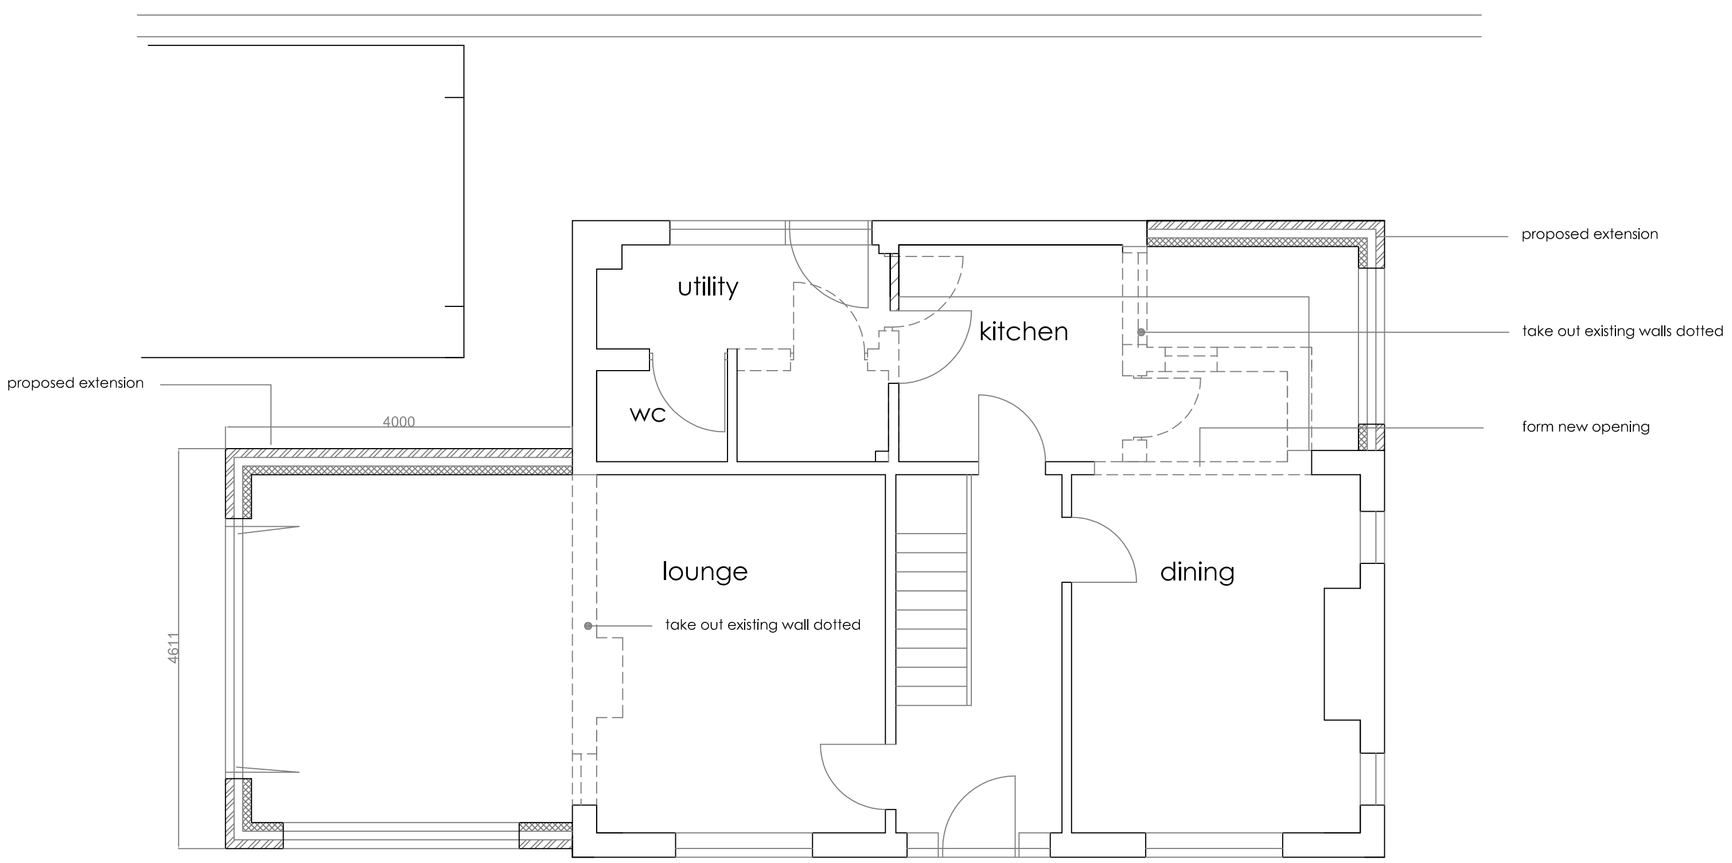

Ground floor plan

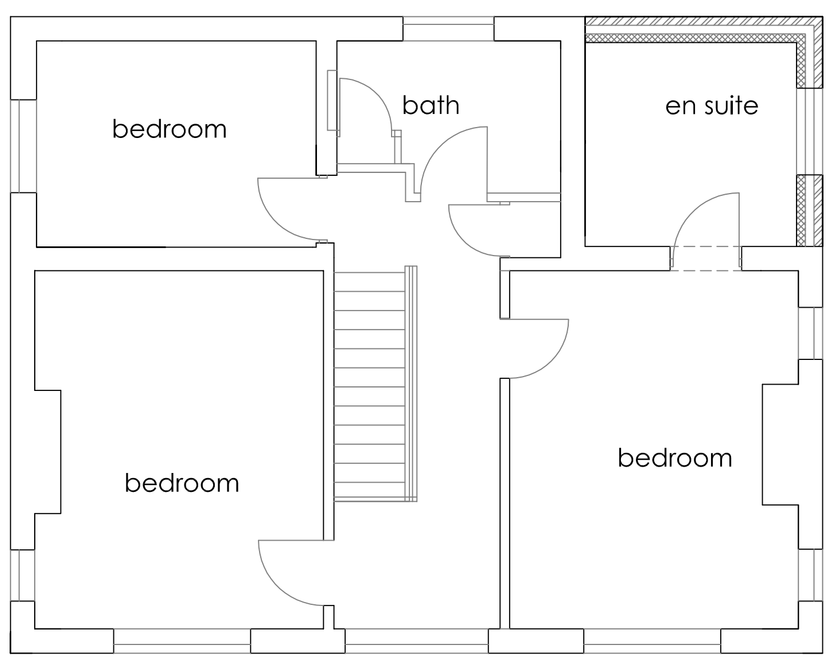

First floor plan

Robert Berry MCIAT
Architectural services
10 Truro Close, Congleton, Cheshire, CW12 3BD
t : 01260 279098 m : 07790 179093 e: robert.berry10@yahoo.co.uk

Client
Mr R Steele

Project
Proposed extension and alterations at Greenacre, Macclesfield Road, Rushton Spencer, SK11 0RN

Title
Scheme layout plan

Scale @A1 1:50 1:100
Date Dec 2017
Drg no 1783 /02 Rev