

A4

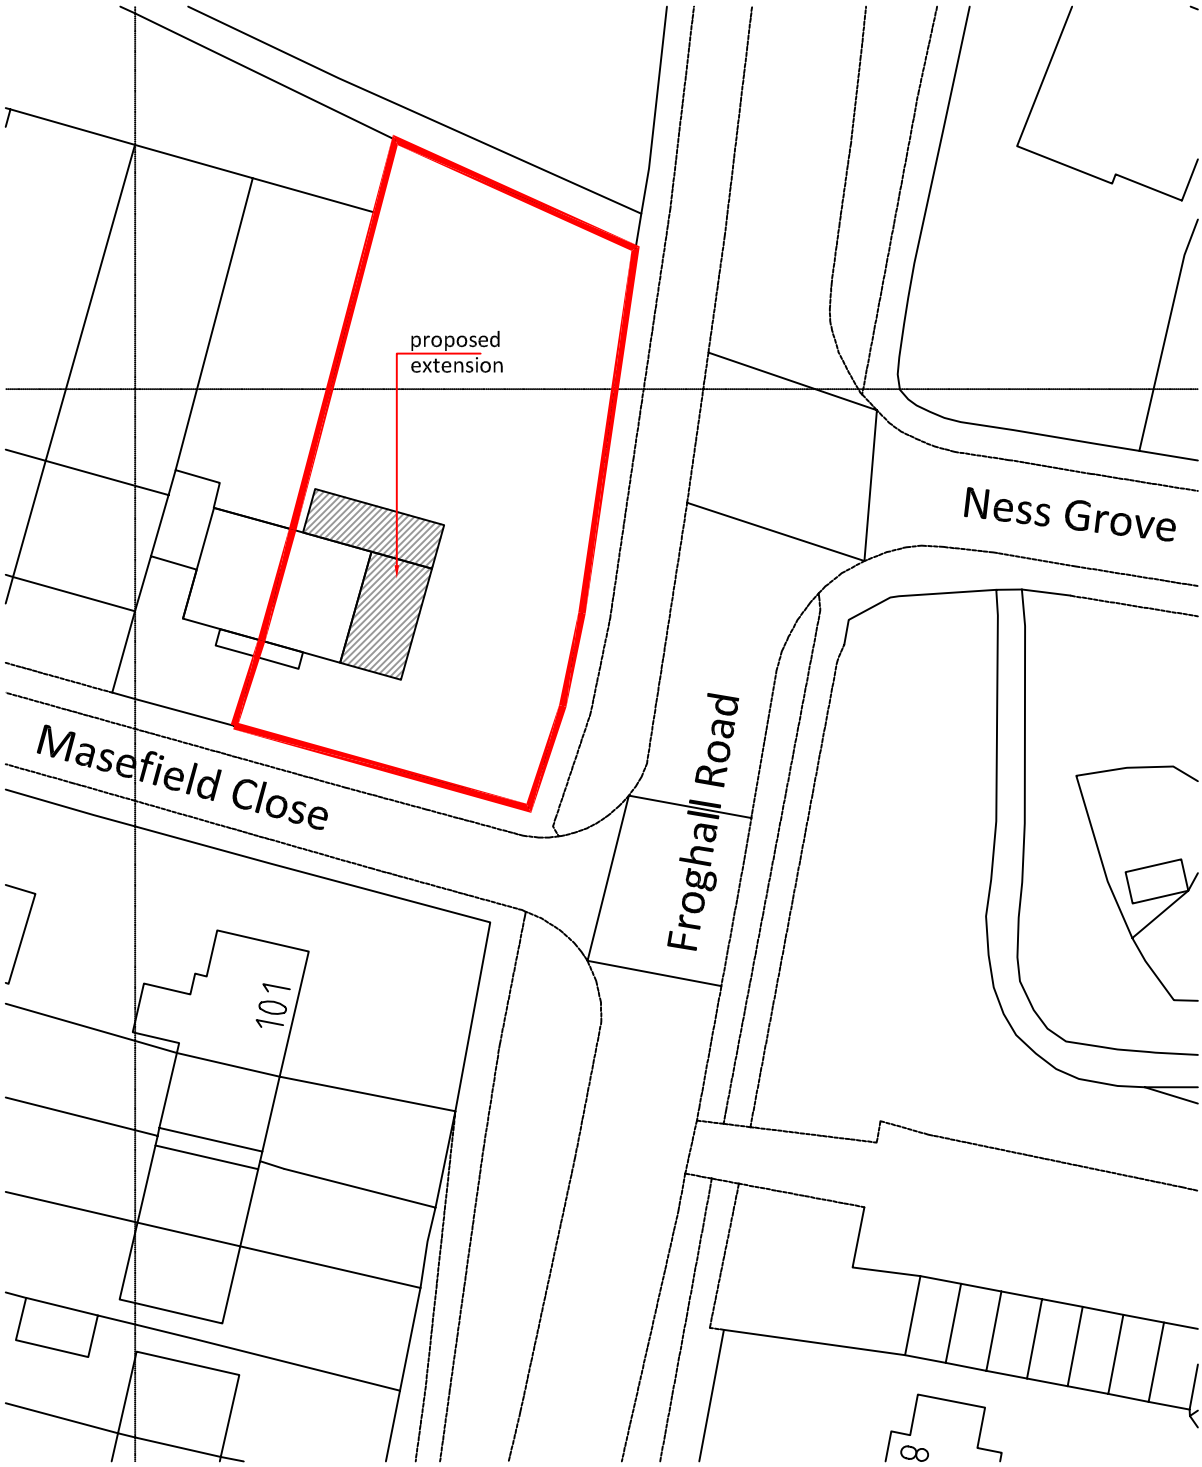

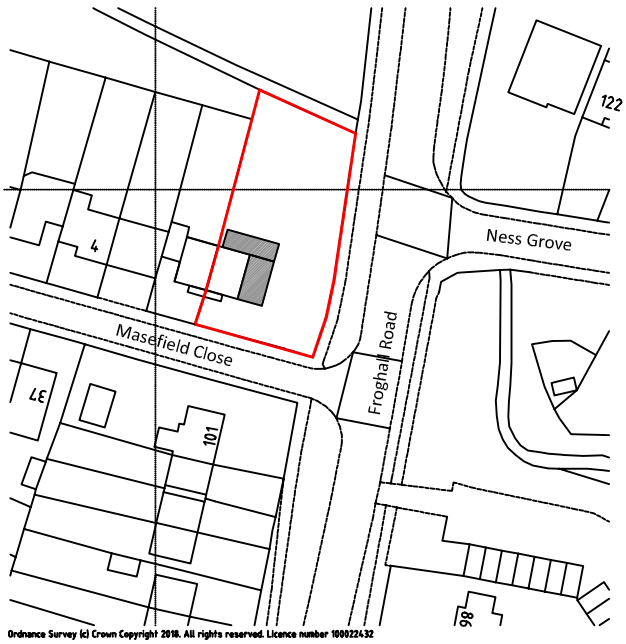

Ordnance Survey (c) Crown Copyright 2018. All rights reserved. Licence number 100022432

KAD
ARCHITECTURAL DESIGN
& SURVEYING SERVICES
52 Parkway
Trentham
Stoke-On-Trent
Staffordshire
ST4 8AG

tel: 07974 243439

www.kadarchitectural.co.uk
jon@kadarchitectural.co.uk

Copyright

KAD Architectural Design & Surveying Services.

This drawing and the designs depicted may not be reproduced in whole or in part without the prior written permission of KAD Architectural Design & Surveying Services

APPROX
NORTH

REVISIONS & PUBLICATION DATES

Planning & Building Regulation Purposes Only

PROJECT NUMBER / DRAWING NUMBER

2366/18/01

CLIENT

Mrs S Parker
1 Masefield Close
Cheadle
Stoke On Trent
ST10 1JS

DRAWING TITLE

Block & Location Plan

FIRST PUBLICATION DATE

April 2018 — Jon Bennett

SCALE :-

1:500; 1:1250 — printed @ A4

PROJECT

Proposed Extension at
1 Masefield Close
Cheadle
Stoke On Trent
ST10 1JS