
BYATT OLIVER
— ASSOCIATES —

Telephone 01785 719268
Email enquiries@byattoliver.co.uk
Website www.byattoliver.co.uk

Byatt Oliver
Unit 1B Whitebridge Way, Whitebridge Industrial Estate, Stone, Staffordshire ST15 8LQ

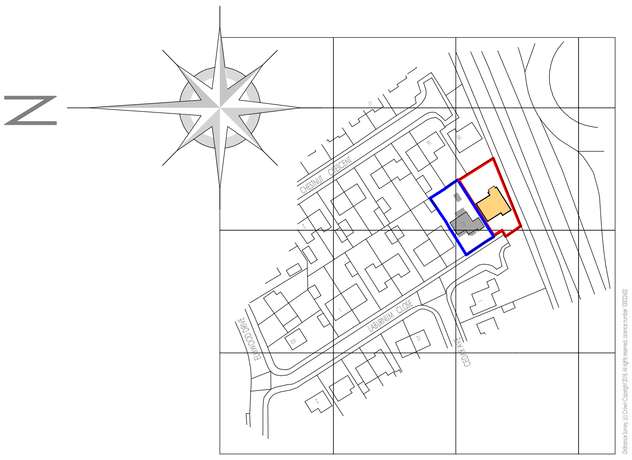

site location
1:1250

A1

Client
Mrs Harold


Contract
Residential Development at Land adjacent to
13 Laburnum Close, Blythe Bridge, ST11 9NF

Drawing Title
Proposed Conditions
Site Location/Block Plan

Date	February 2018	Status	Preliminary
Scale	1:200 1:1250 @ A1	Contract Number	5359
Drg. No.	5396 - 004	Revision Suffix	A

Revisions

Rev A	20.04.18 Planners amendments

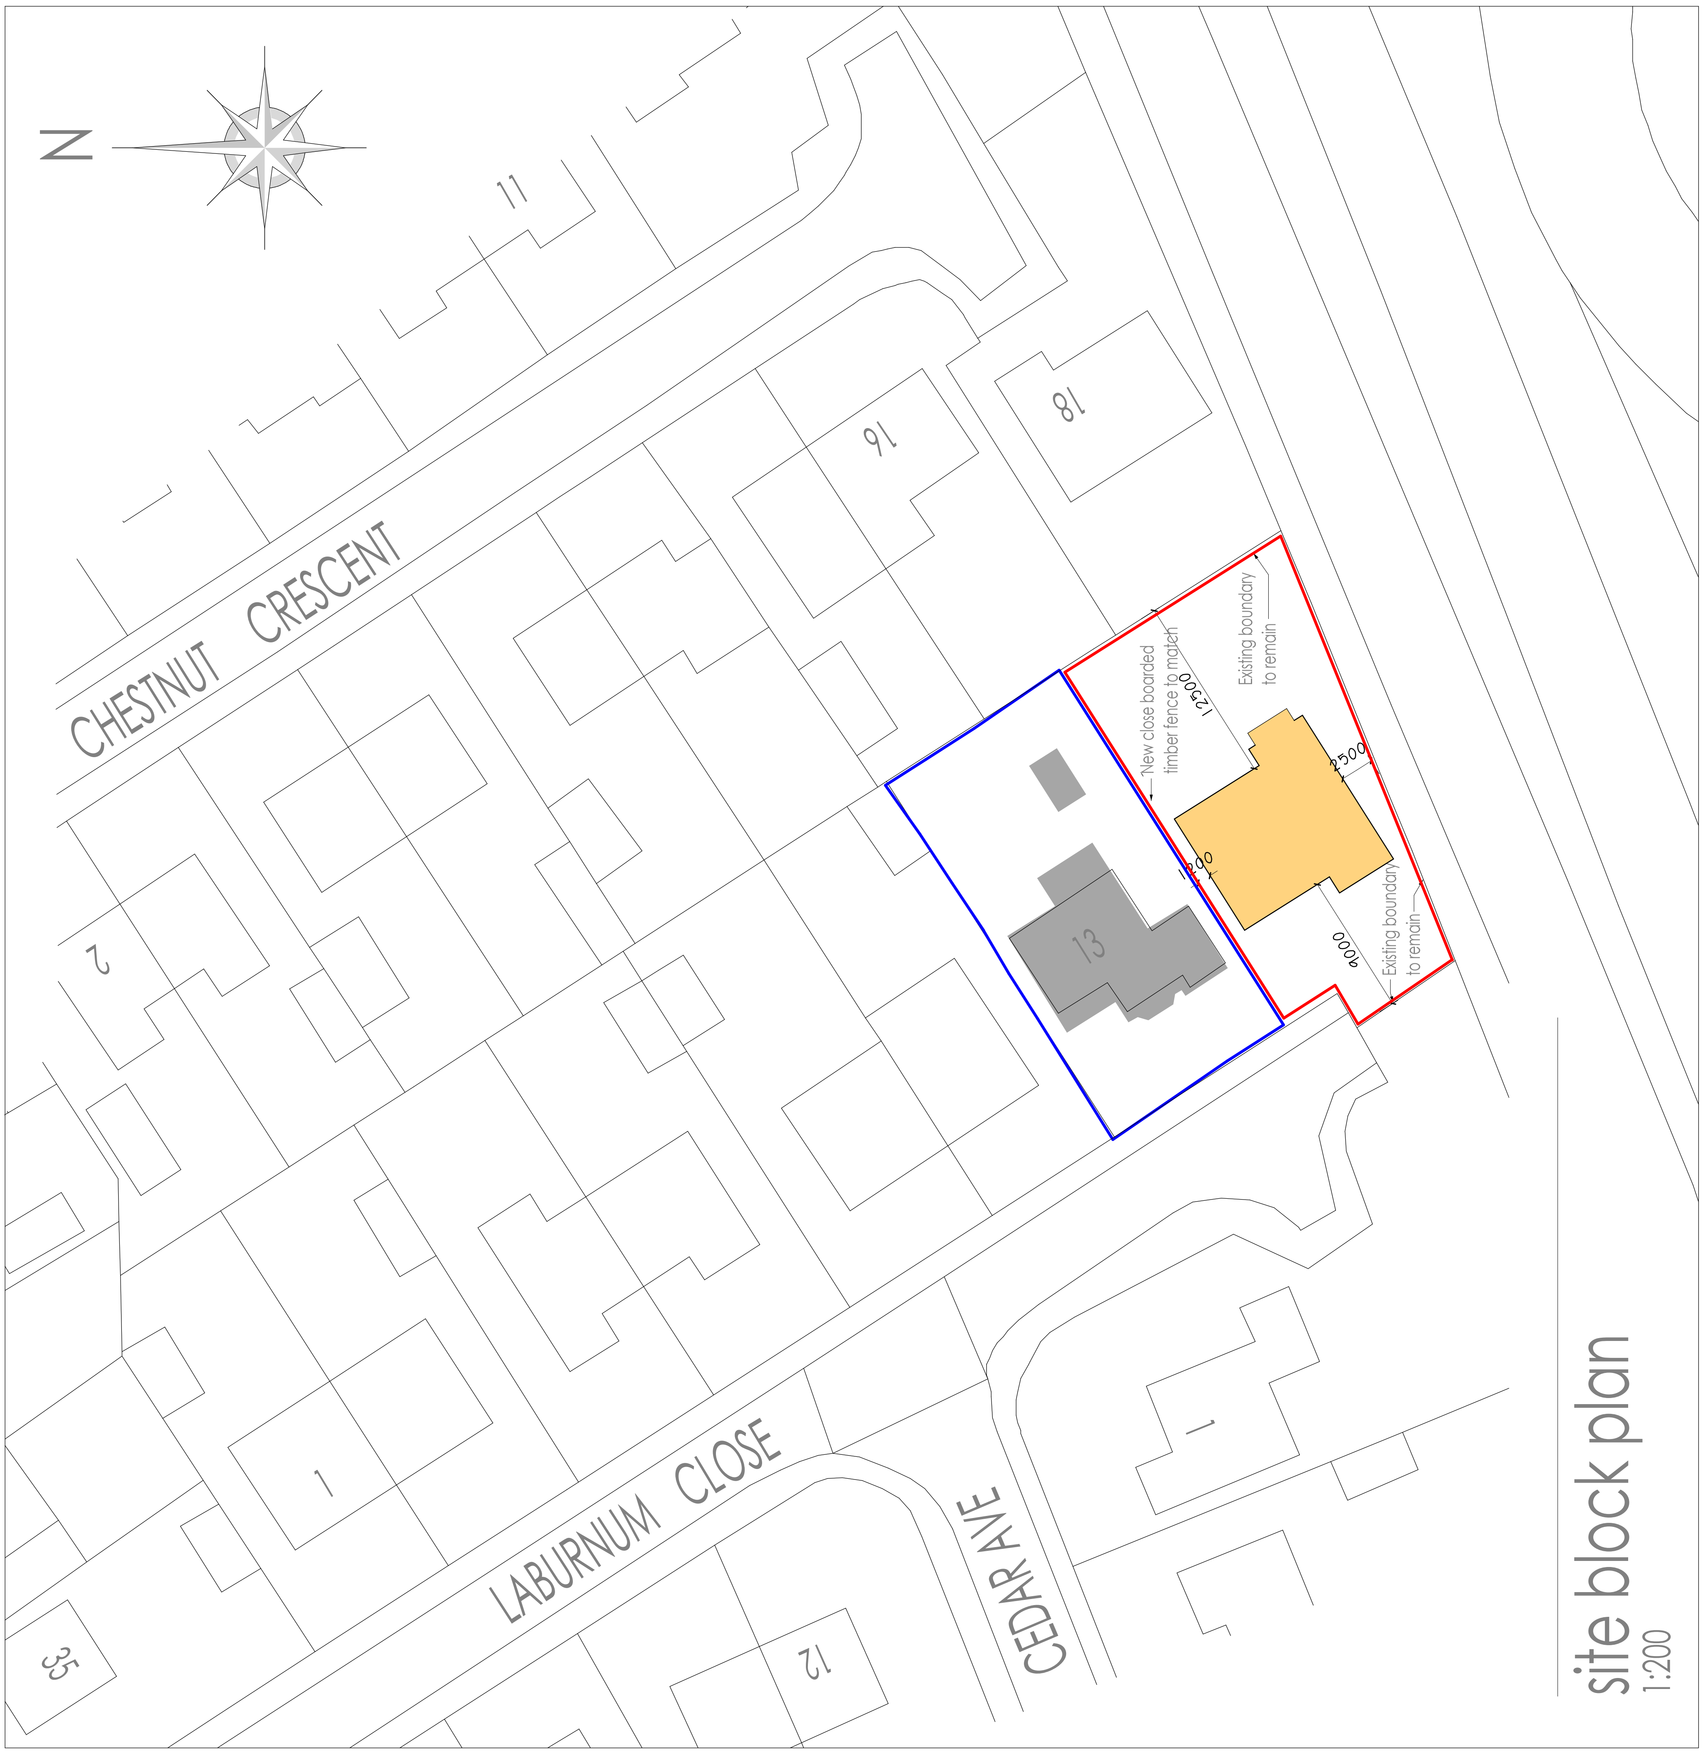

site block plan
1:200

residential development - laburnum close