Copyright of this drawing is vested in the Architect and it must not be copied or reproduced without consent. Figured dimensions only are to be taken from this drawing. All contractors must visit the site and be responsible for taking and checking all dimensions relative to their work. Hulme Upright Manning to be advised of any variation between drawings and site conditions.
DO NOT SCALE OFF THIS DRAWING.....IF IN DOUBT ASK

Rev.	Drawn	Comments	Date
A	ME	Plans amended	Dec 09
B	ME	Glazing to front elevation altered	Dec 09



Profile of existing roofline dotted

Take off existing roof tiles & set aside for later re-use. Provide additional matching reclaimed tiles if required

Existing window heads & cills to be raised as shown

Existing lean-to construction dotted to be demolished. Build up opening in part as shown in matching facing materials

Excavate to reduce ground levels where needed

Proposed front elevation


Scale 1:100



Existing eaves level to be raised as shown. Re-fix all roof tiles

Proposed rear elevation


Scale 1:100

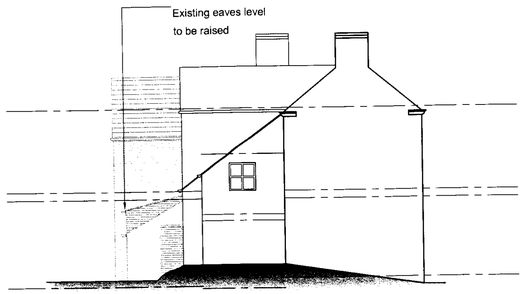

Existing eaves level to be raised

Proposed side elevation

Scale 1:100

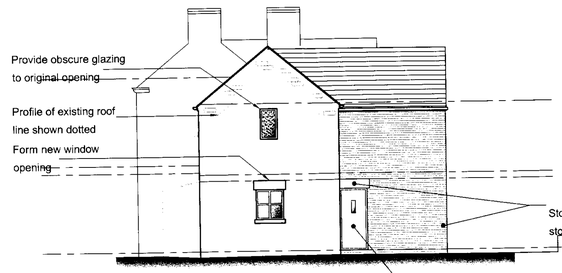

Provide obscure glazing to original opening

Profile of existing roof line shown dotted

Form new window opening


Stone quoins, stone heads & cills

Excavate to reduce ground level adjacent to dwelling as shown

Vertically boarded timber door


Proposed side elevation

Scale 1:100

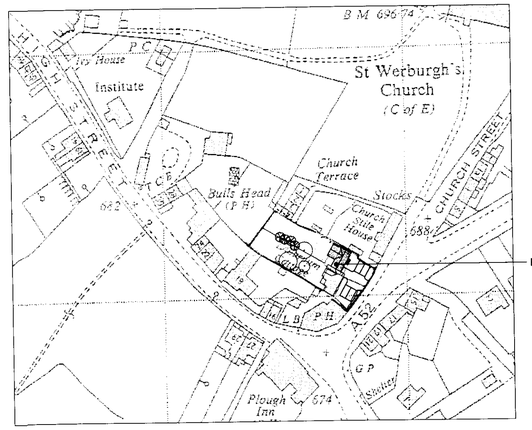


Site location plan

Scale 1:1250

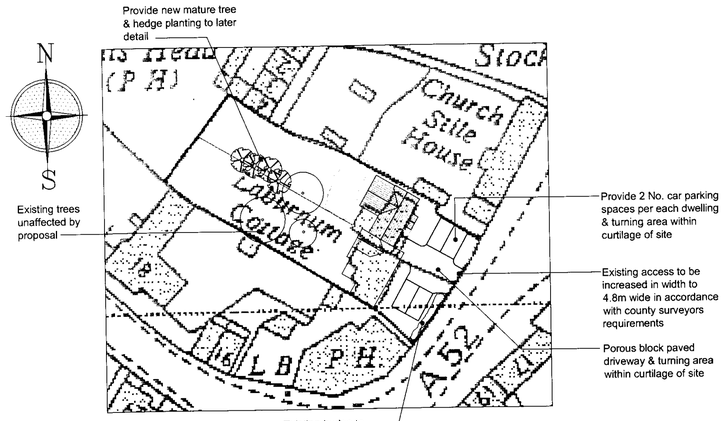

Site plan

Scale 1:500

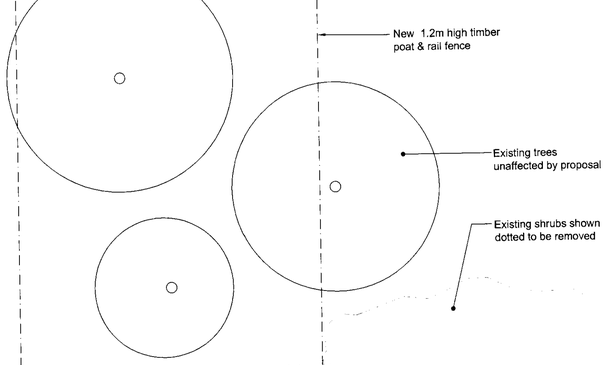


New 1.2m high timber poat & rail fence

Existing trees unaffected by proposal

Existing shrubs shown dotted to be removed

Proposed ground floor plan

scale 1:100

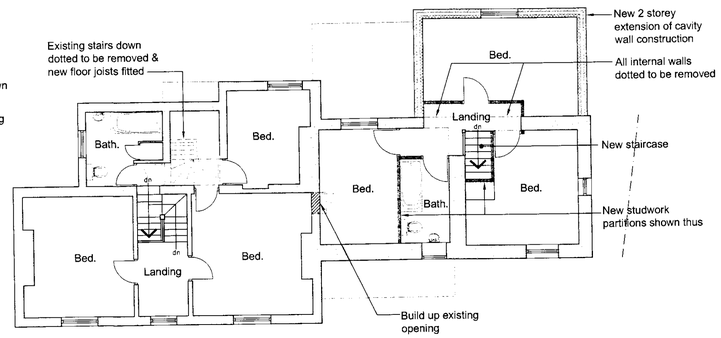

Proposed first floor plan

scale 1:100

HULME UPRIGHT MANNING
ARCHITECTS TOWN PLANNERS INTERIOR DESIGNERS

Highpoint
Festival Park
Hanley
Stoke-on-Trent
ST1 5SH

LEEK
MANCHESTER
STOKE-ON-TRENT

Tel: 01782 208600
Fax: 01782 206080

Email - stoke@hum-arch.co.uk

Client

Mr H. Redmaine

Project

Proposed alterations & extension to

Labernum Cottage, Church Street, Kingsley

Title

Plan as Proposed

Status

Revised Scheme

Date	Feb 09	Drawn	ME
Scale	As Shown	Checked	
Job Ref.		Drawing No.	Revision
20789		[03]	B

Computer File Ref: H1 H: