

This drawing is copyright and must not be copied, reproduced without the permission of MAC Architectural Design Ltd.
Figured dimensions only are to be taken from this drawing. All contractors must visit the site and be responsible for taking and checking all dimensions and availability of services relative to their work. MAC Architectural Design Ltd are to be immediately advised of any variation between drawing and site conditions.

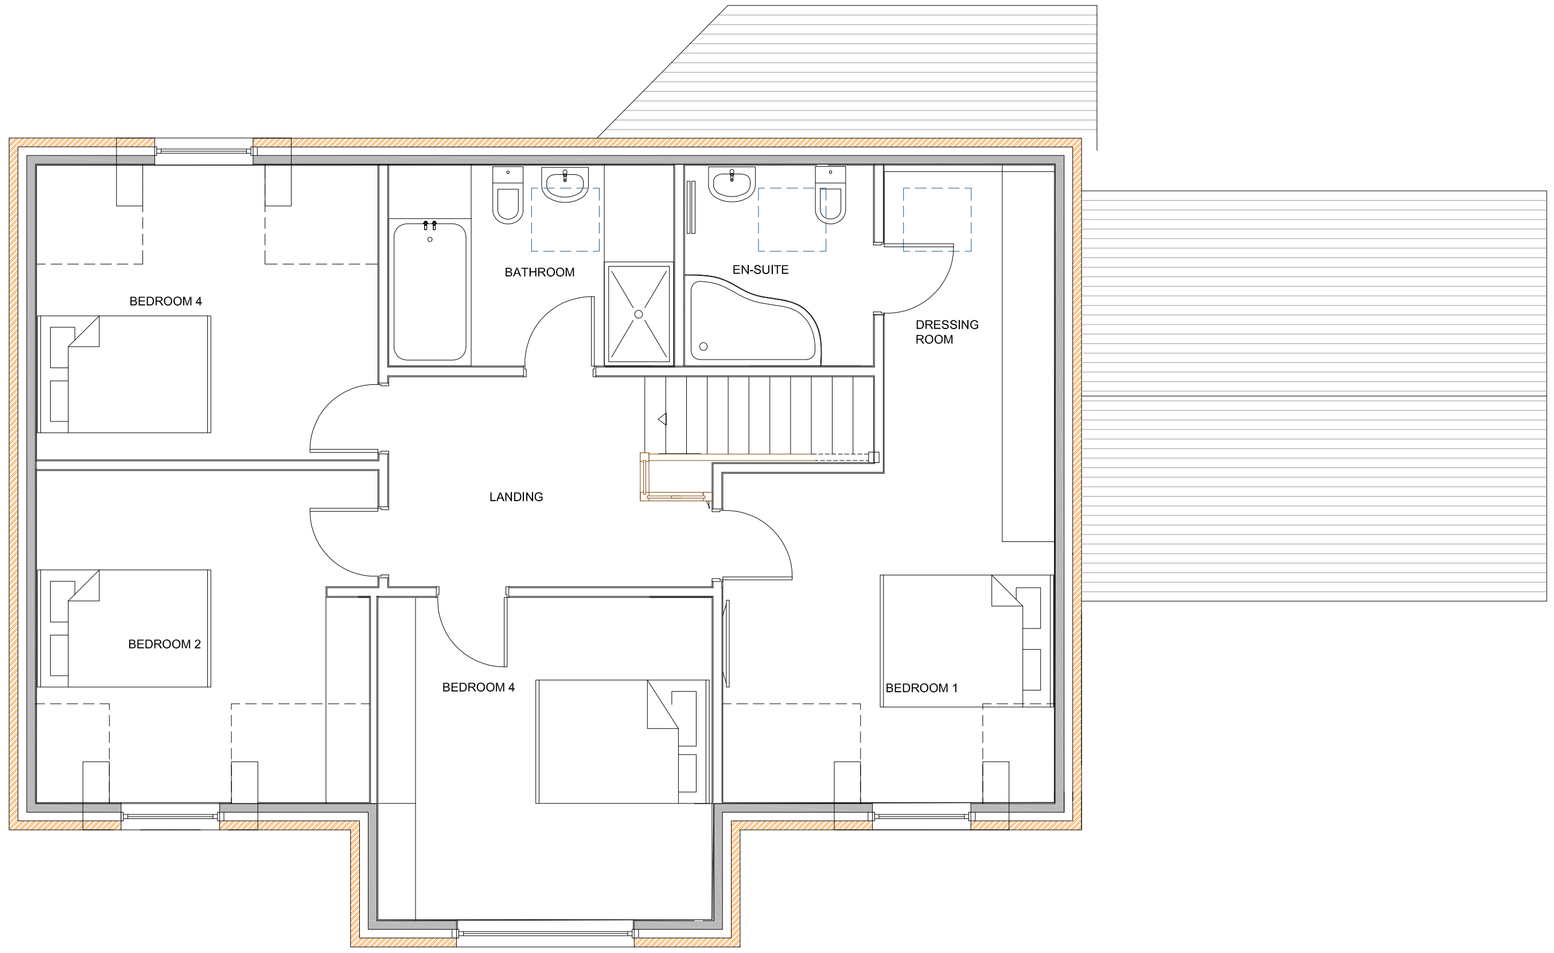


First Floor Plan Scale 1:50 @ A1

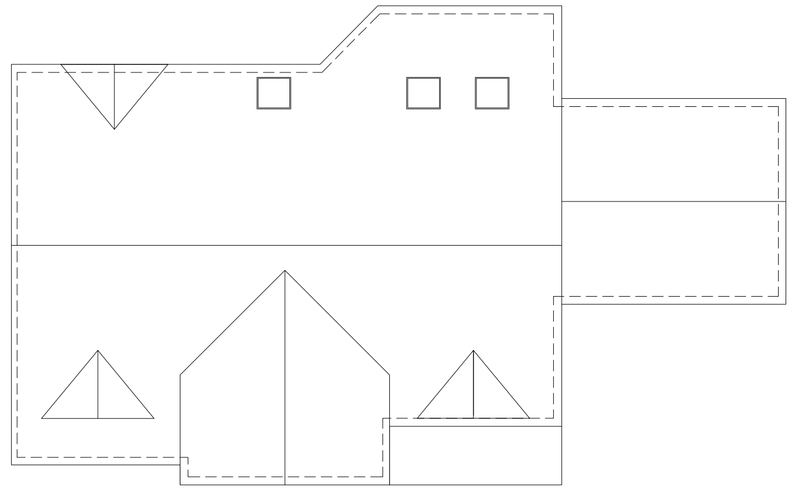

Roof Plan
Scale 1:100



Site Plan
Scale 1:500

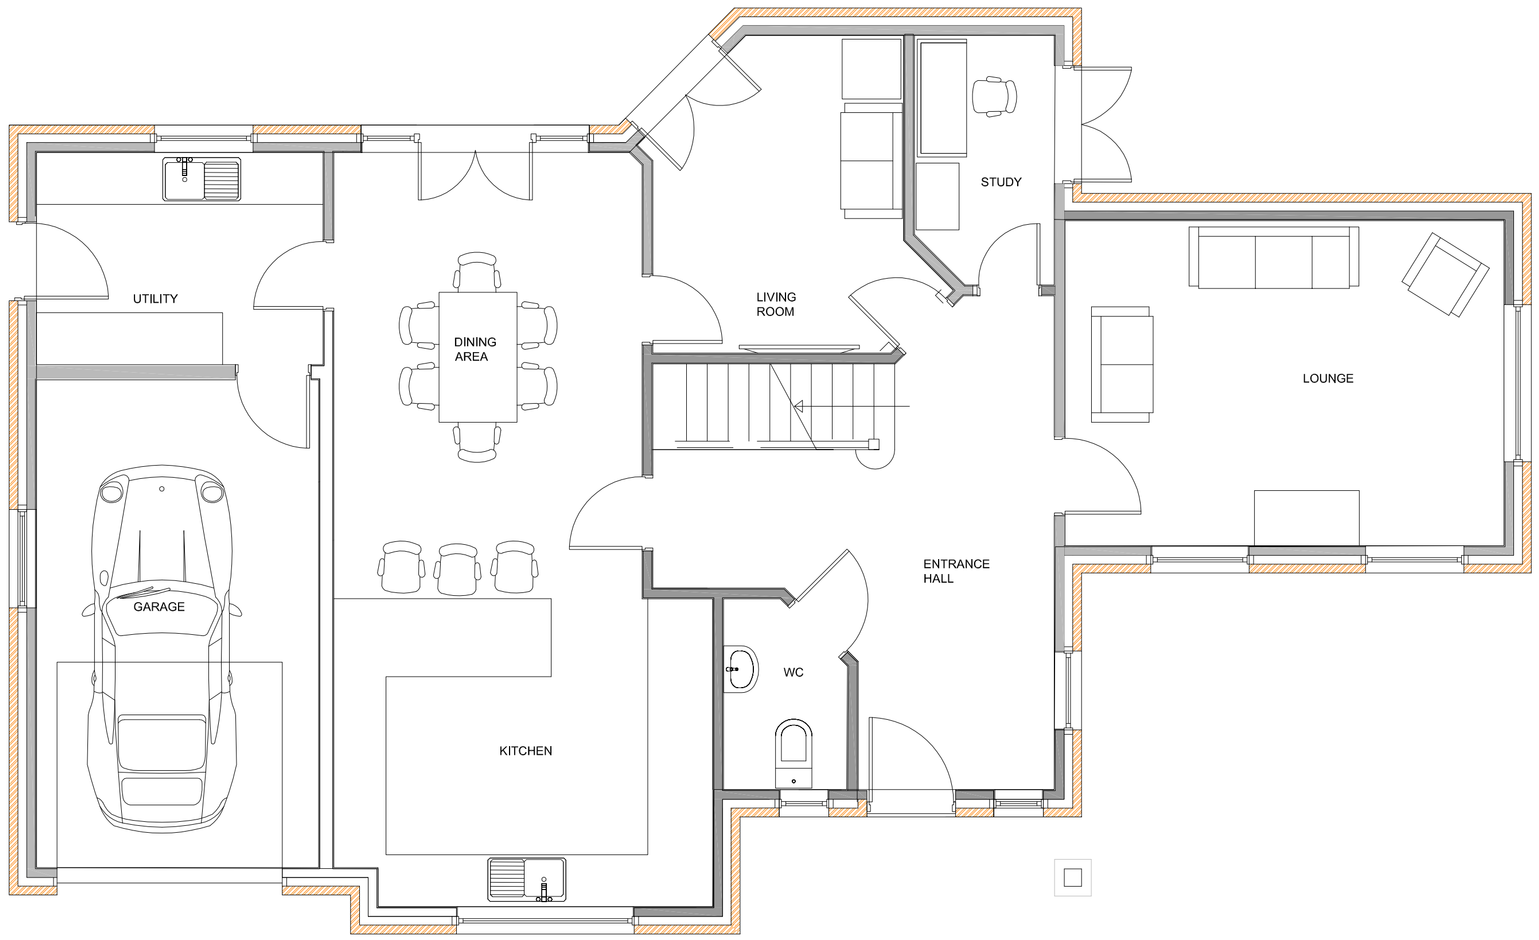


Ground Floor Plan Scale 1:50 @ A1



Ordnance Survey (c) Crown Copyright 2011. All rights reserved. Licence number 100020449

Location Plan
Scale 1:1250

PLANNING

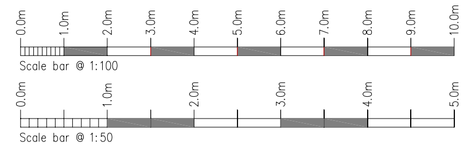

Rev.	Drawn	Comments.	Date

MAC
ARCHITECTURAL DESIGN LTD
Moorland House, Moorland Road, Stoke on Trent, Staffordshire, ST6 1JD.
Tel; 01782 503302
Email; admin@mac-arch.co.uk

Client:
Mr & Mrs C Barks.

Project:
Proposed Detached Dwelling on Land off Hurstons Lane, Alton,
Stoke on Trent, Staffordshire.
ST10 4AP.

Title:
Proposed Plans

Status:
Planning.

Scale at Size A1:	Date:	Drg.
1:50	1496 - 02H	July 2017