
Future Plan - SMD/2018/0223

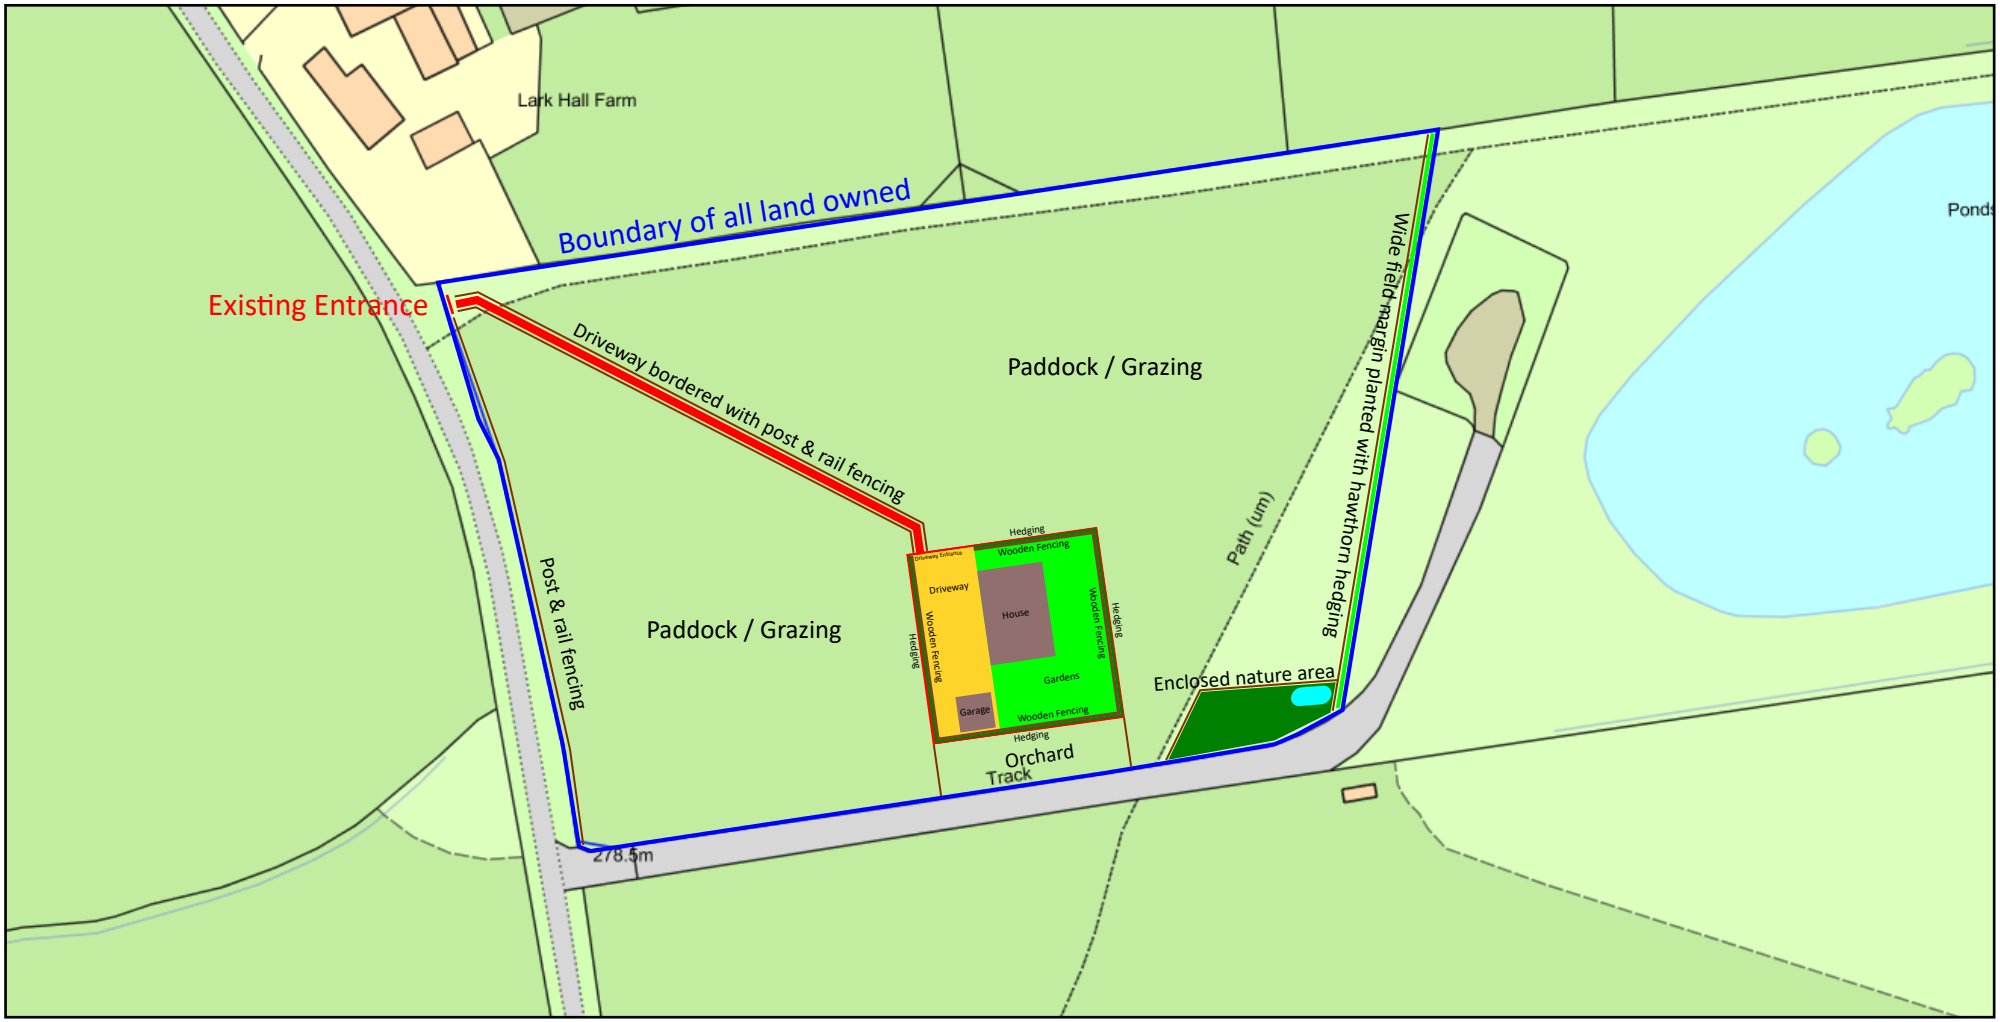

0 50
Metres

N

Plan Produced for:	Tasha Waterhouse
Date Produced:	12 Apr 2018
Plan Reference Number:	TQRQM18102134930738
Scale:	1:1250 @ A4

© Crown copyright, All rights reserved. 2017 Licence number 0100042766