# Site Plan - SMD/2018/0223

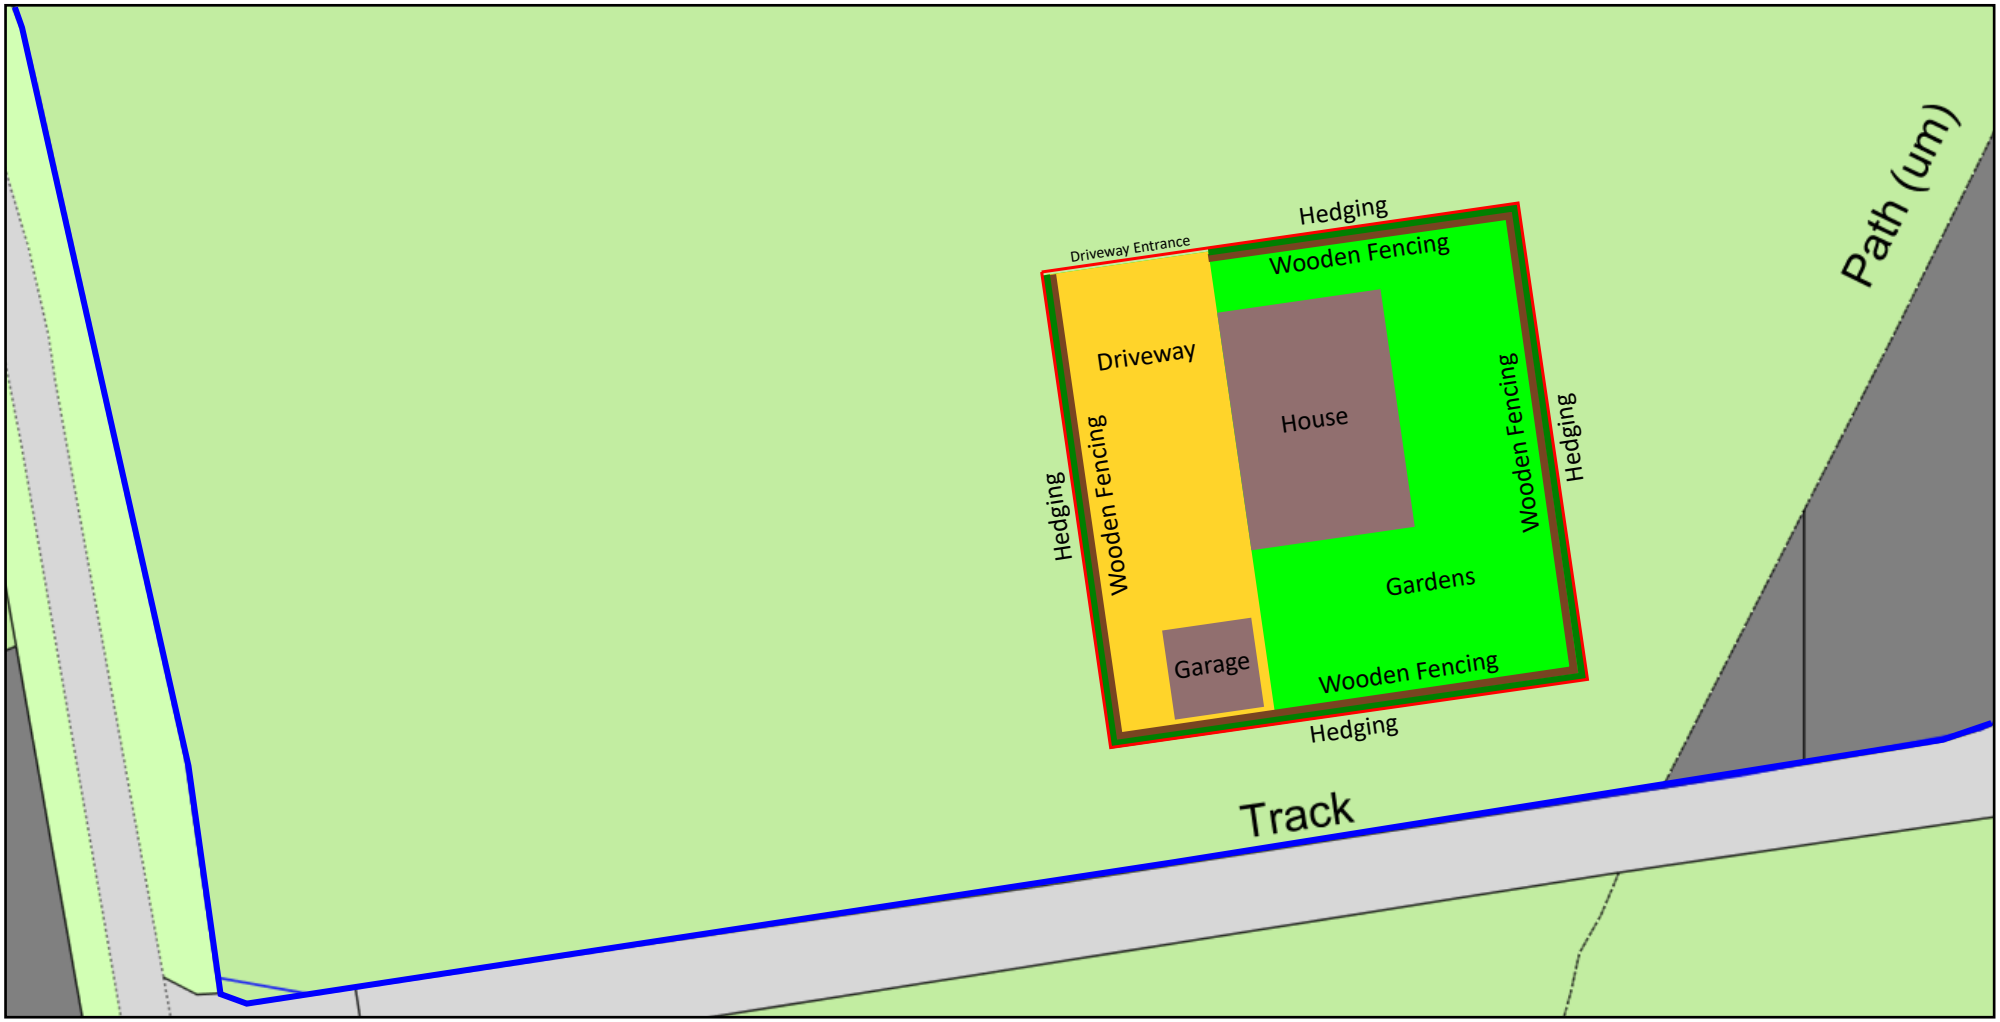


Plan Produced for: Mrs Waterhouse

Date Produced: 12 Apr 2018

Plan Reference Number: TQRQM18102143737280

Scale: 1:500 @ A4

© Crown copyright, All rights reserved. 2017 Licence number 0100042766