Site Plan - Proposed Velux

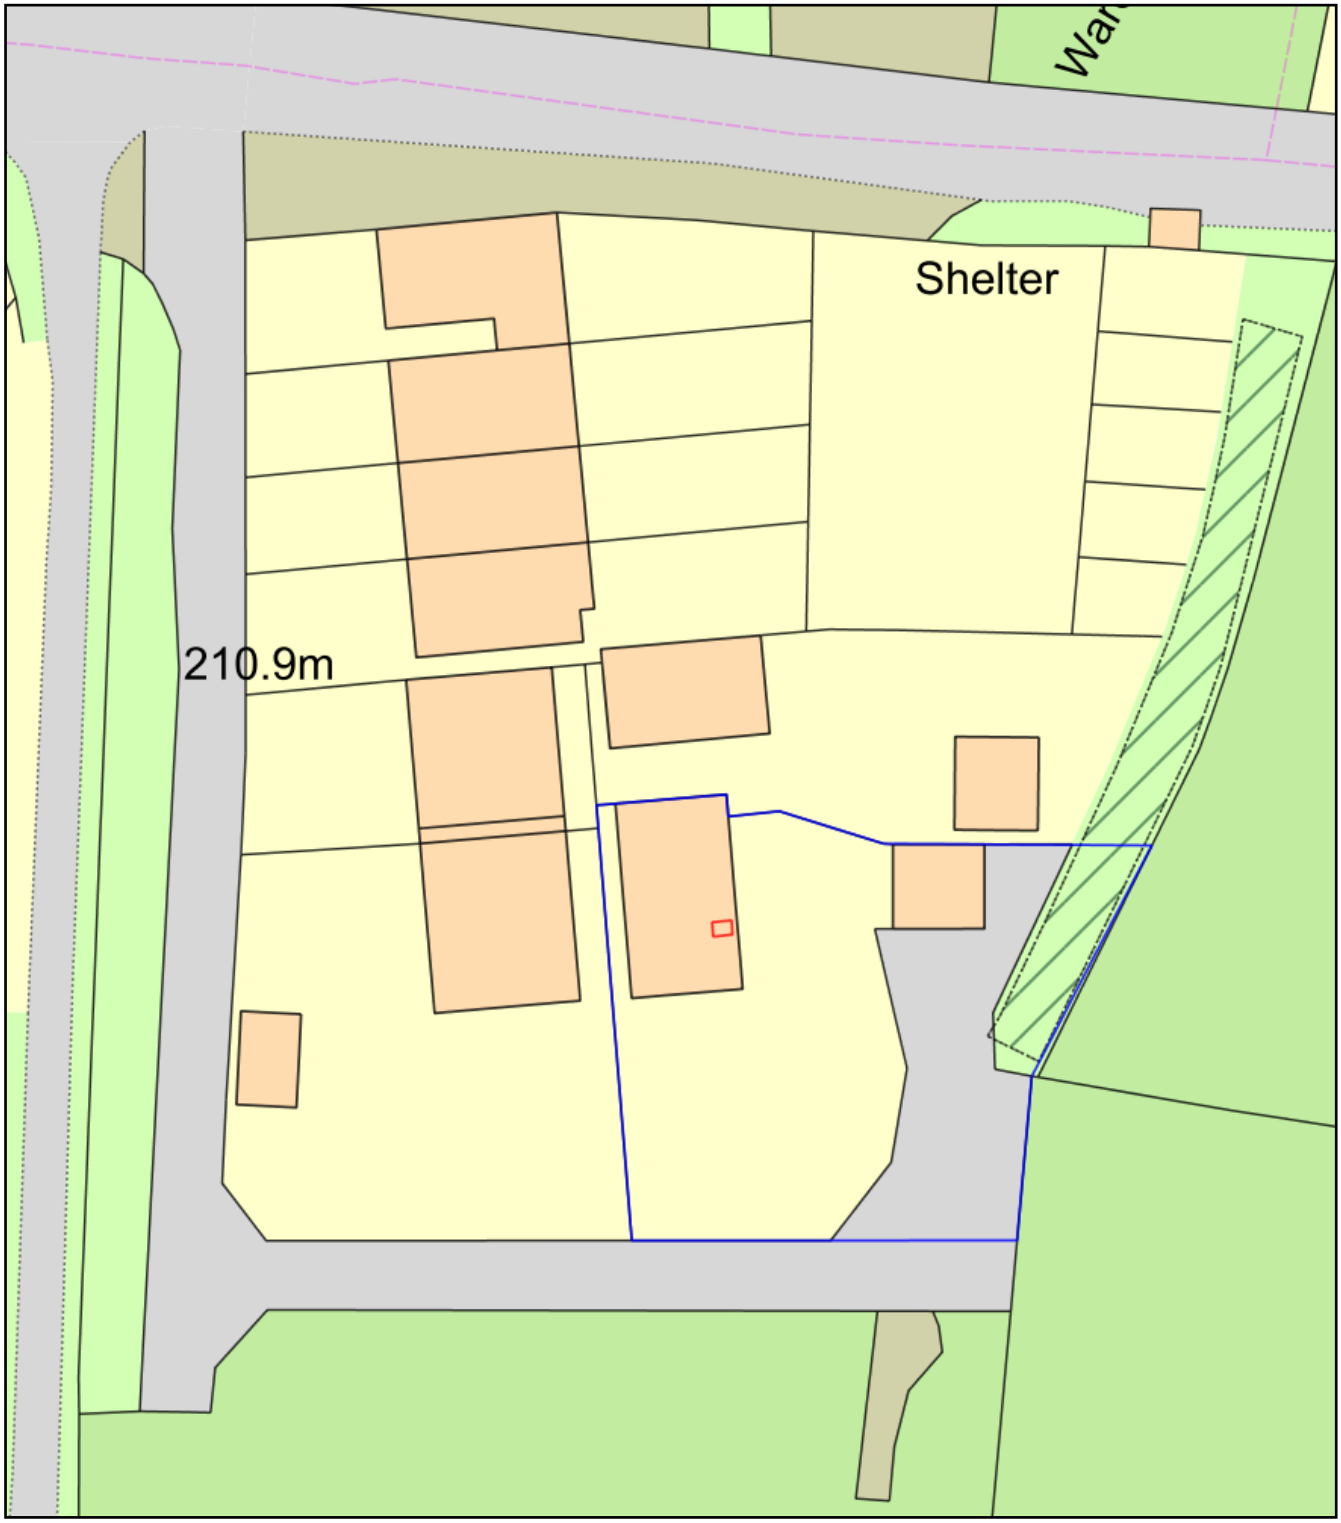

0 20
Metres

N

ReQuestaPlan

Plan Produced for:	Mr M J Horton, Hghwayman Lodge
Date Produced:	19 Mar 2018
Plan Reference Number:	TQRQM18078130114895
Scale:	1:500 @ A4

© Crown copyright, All rights reserved. 2017 Licence number 0100042766