BYATT OLIVER
— ASSOCIATES —

Telephone 01785 719268
Email enquiries@byattoliver.co.uk
Website www.byattoliver.co.uk

Byatt Oliver
Unit 1B Whitebridge Way, Whitebridge Industrial Estate, Stone, Staffordshire ST15 8LQ

Client
Mr. J. Heath Esq.

Contract
Proposed Tourism Development at
Blake Hall Fishery, Cheadle, Staffordshire

Drawing Title
Proposed Scheme - Two
Site Layout Plan

Date	August 2017	Status	Preliminary
Scale	1:500 @ A1	Contract Number	5276
Drg. No.	5276 - 002	Revision Suffix	A | B |			

Revisions

Rev A	06.03.18 red line amended
Rev B	07.03.18 red line amended

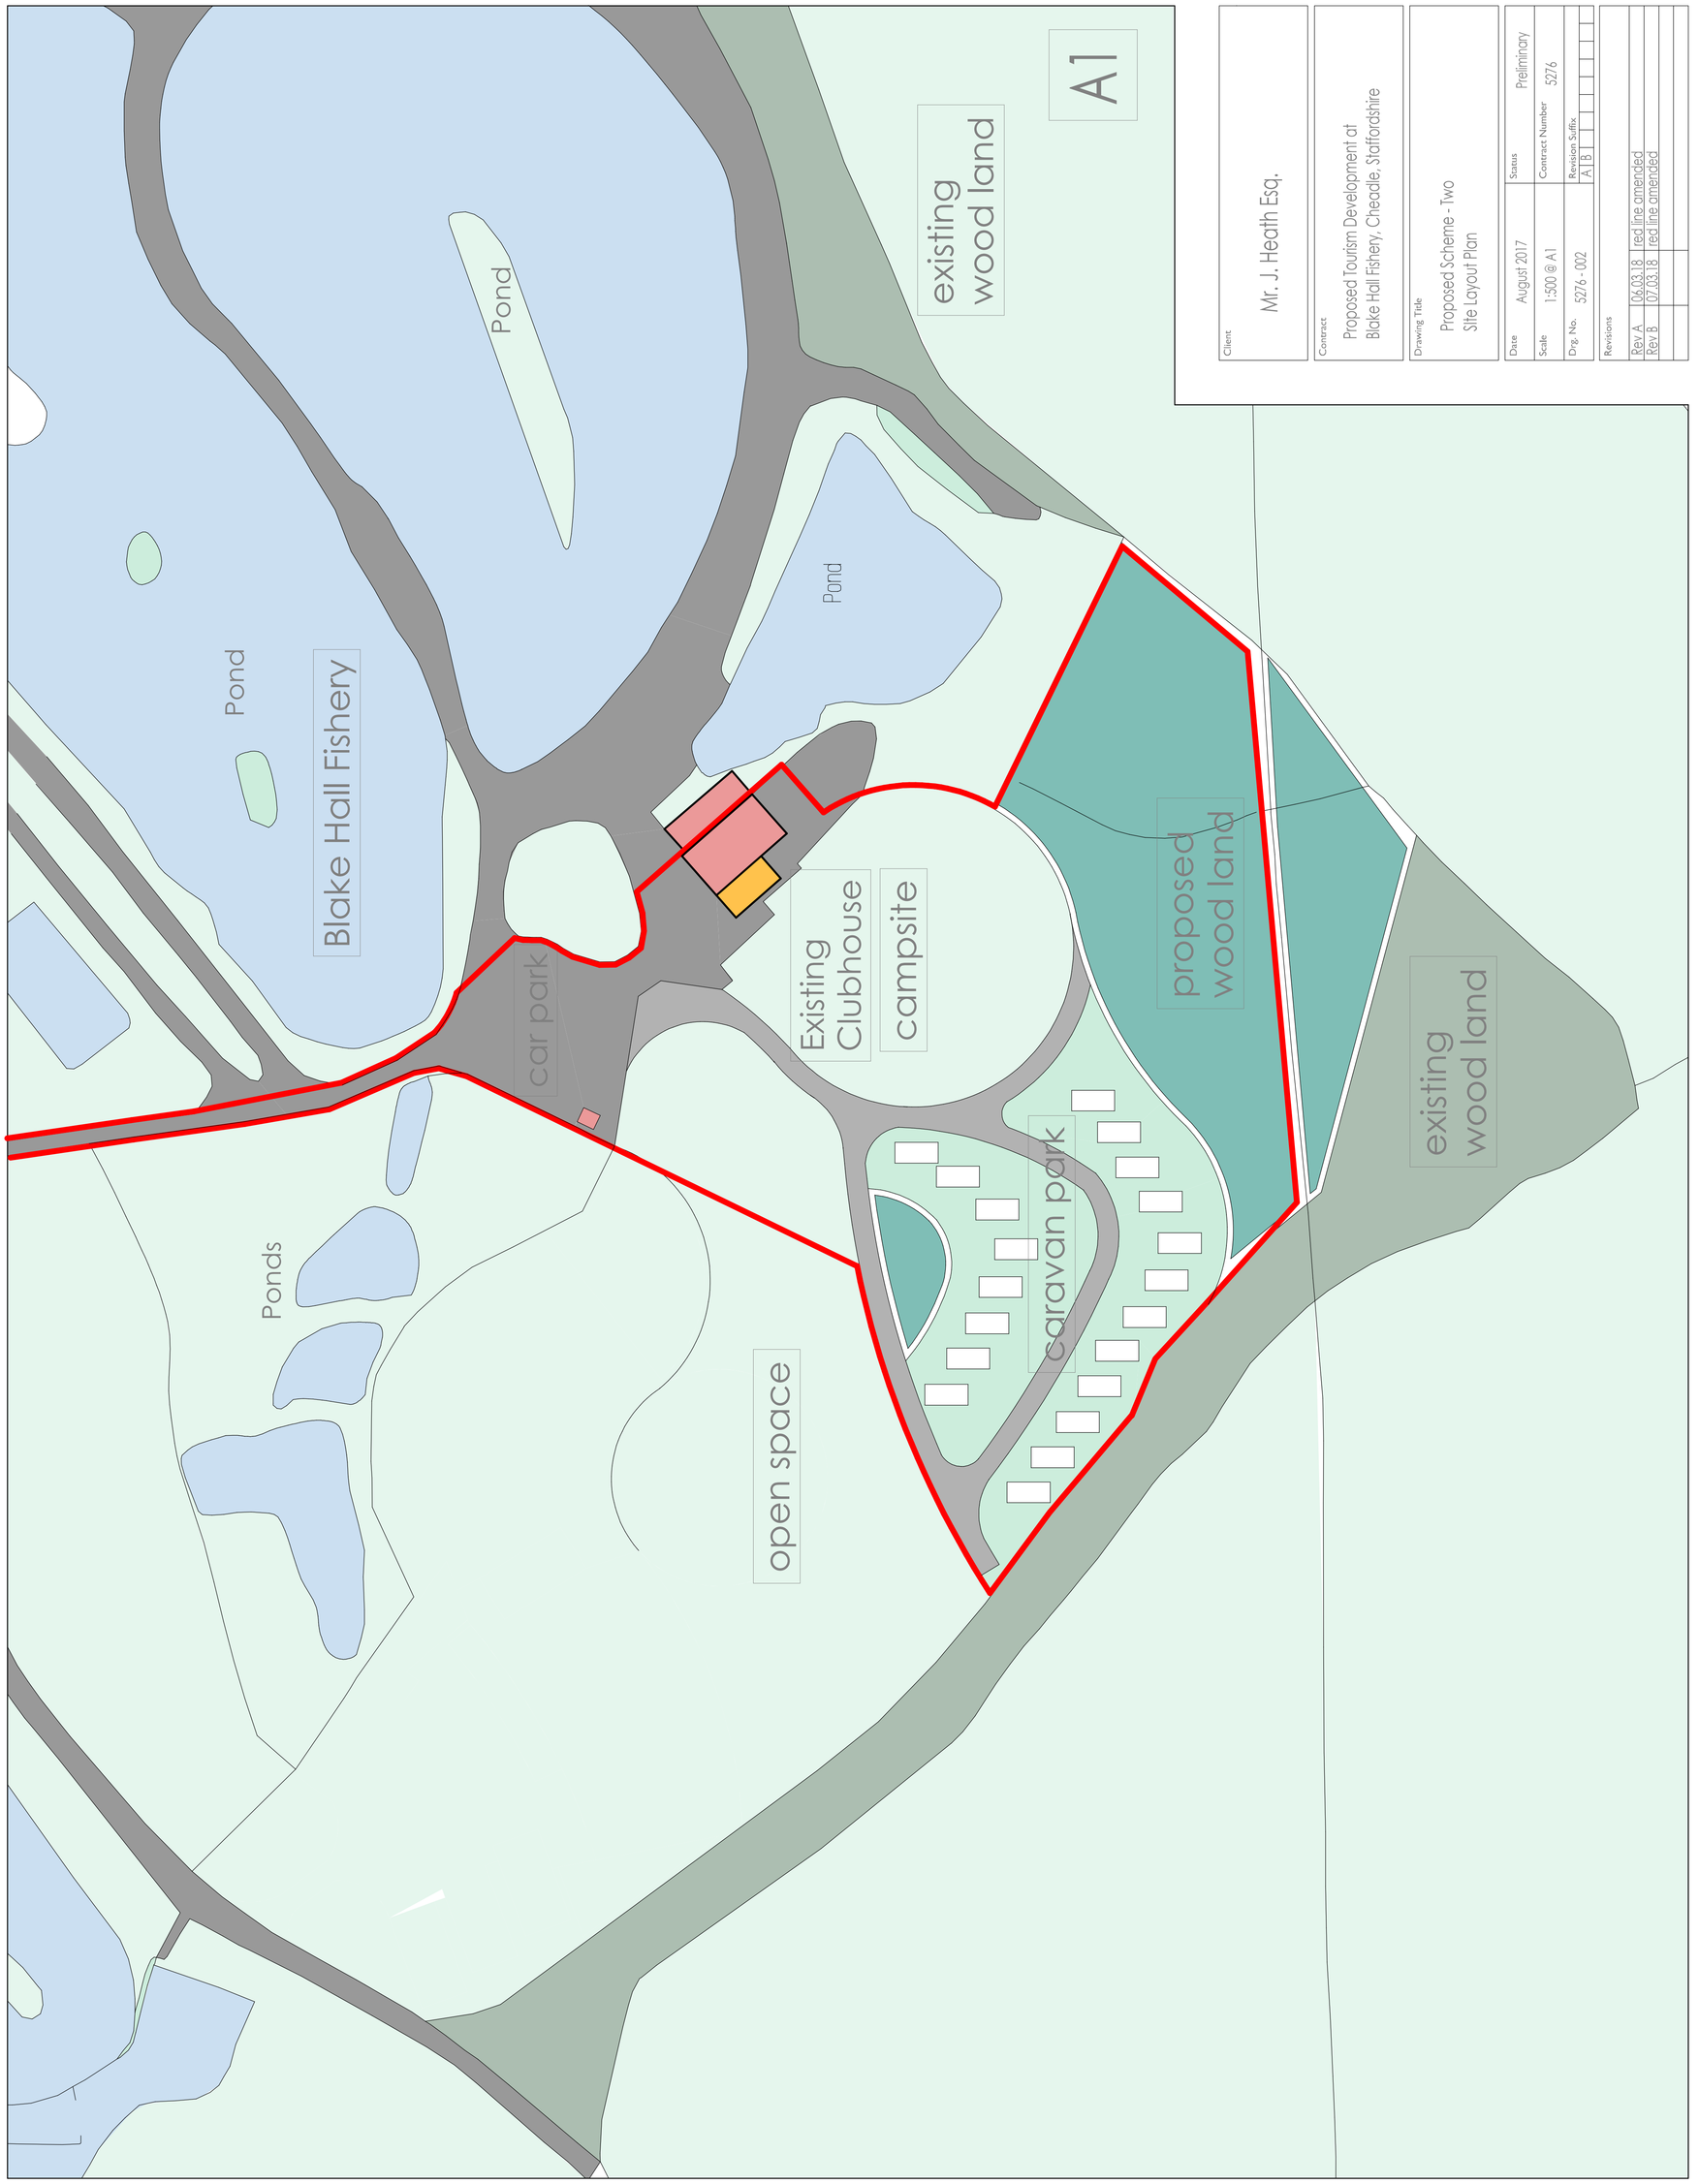

Tourism development - Blake Hall Farm