Tourism development - Blake Hall Farm

site layout plan
1:2500

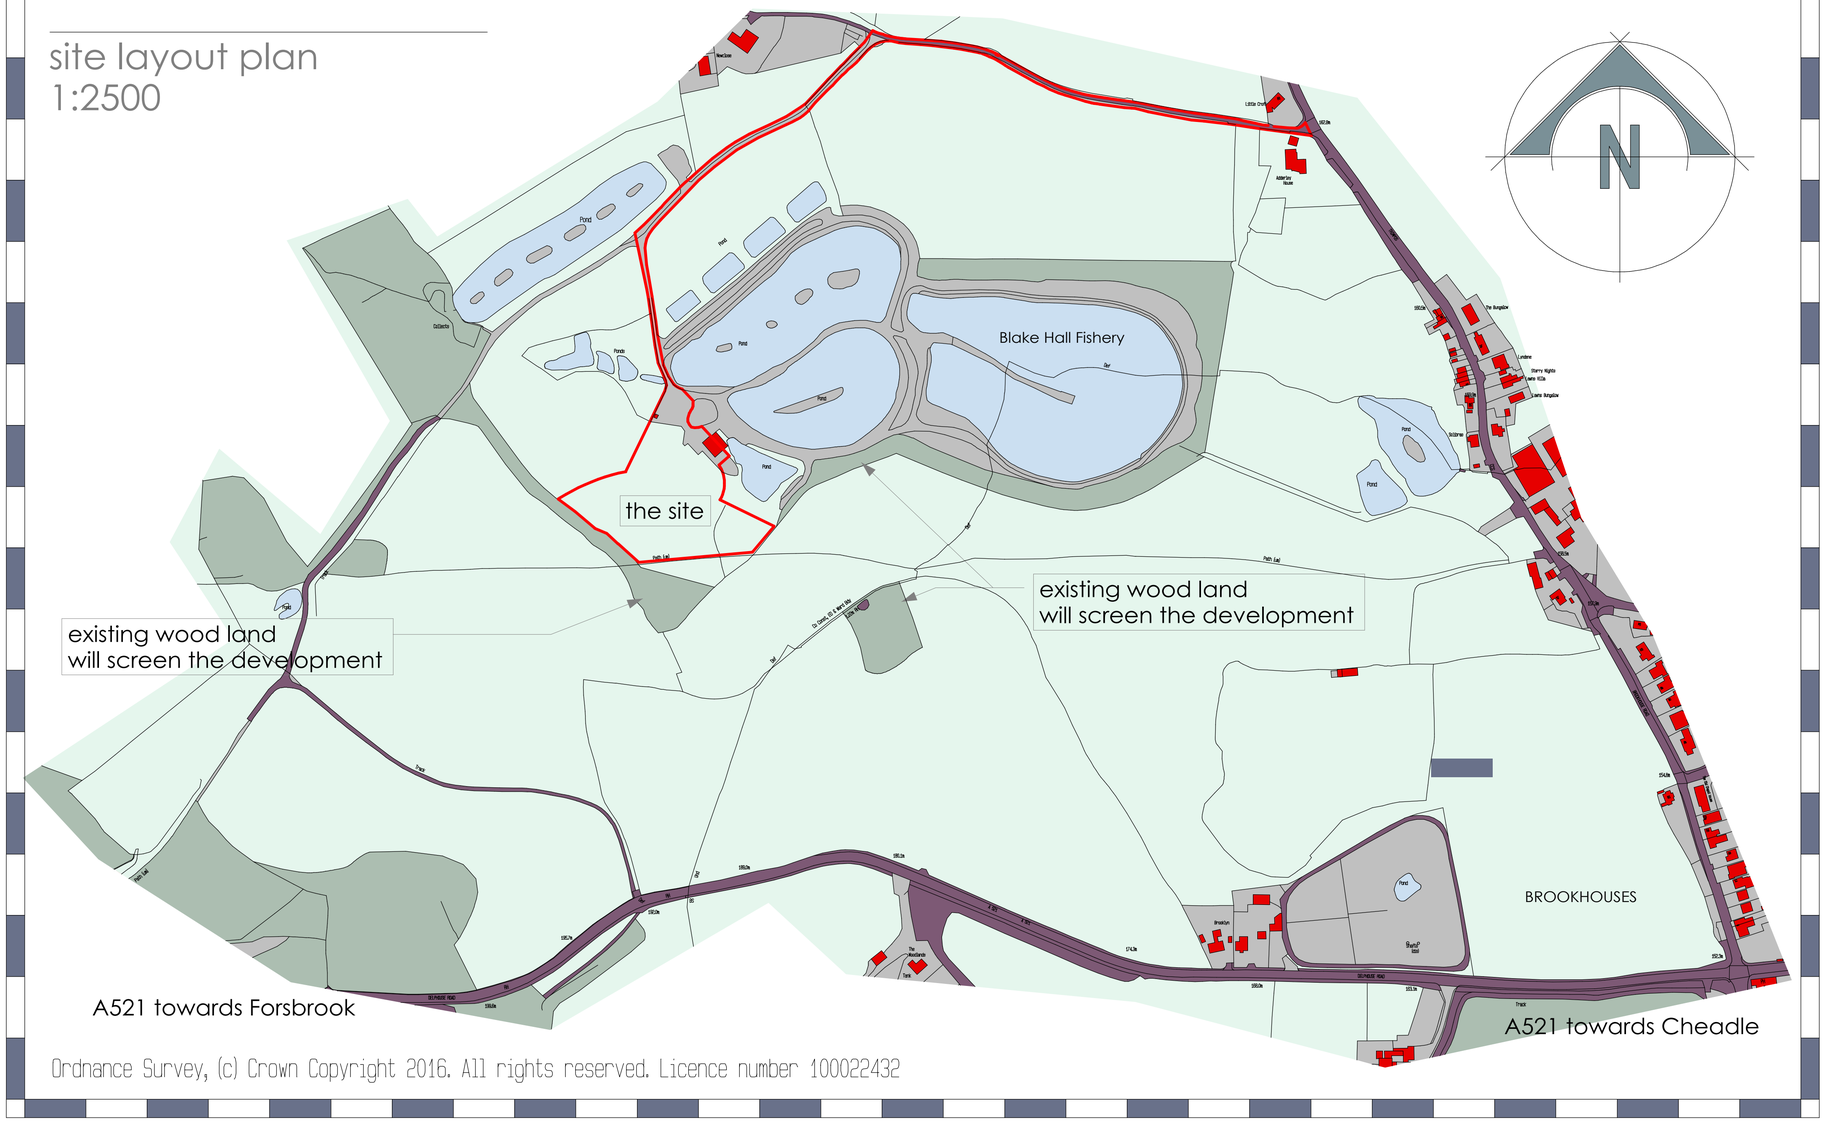



aerial photography
nts

Client
Mr. J. Heath Esq.

Contract
Proposed Tourism Development at
Blake Hall Fishery, Cheadle, Staffordshire

Drawing Title
Proposed Scheme - Two
Site layout plan and Site location plan

Date	August 2017	Status	Preliminary
Scale	1:2500 @ A1	Contract Number	5276
Drg. No.	5276 - 003	Revision Suffix	A | B

Revisions

Rev A	06.05.18	Red line amended
Rev B	07.05.18	Red line amended

BYATT OLIVER
— ASSOCIATES —
Telephone 01785 719268
Email enquiries@byattoliver.co.uk
Website www.byattoliver.co.uk
Byatt Oliver
Unit B Whitebridge Way, Whitebridge Industrial Estate, Stone, Staffordshire, ST15 8LQ