


Woodberry, Drawell Lane, Werrington, Stoke-on-Trent.Existing Plan Layout 1to 100 @ A1

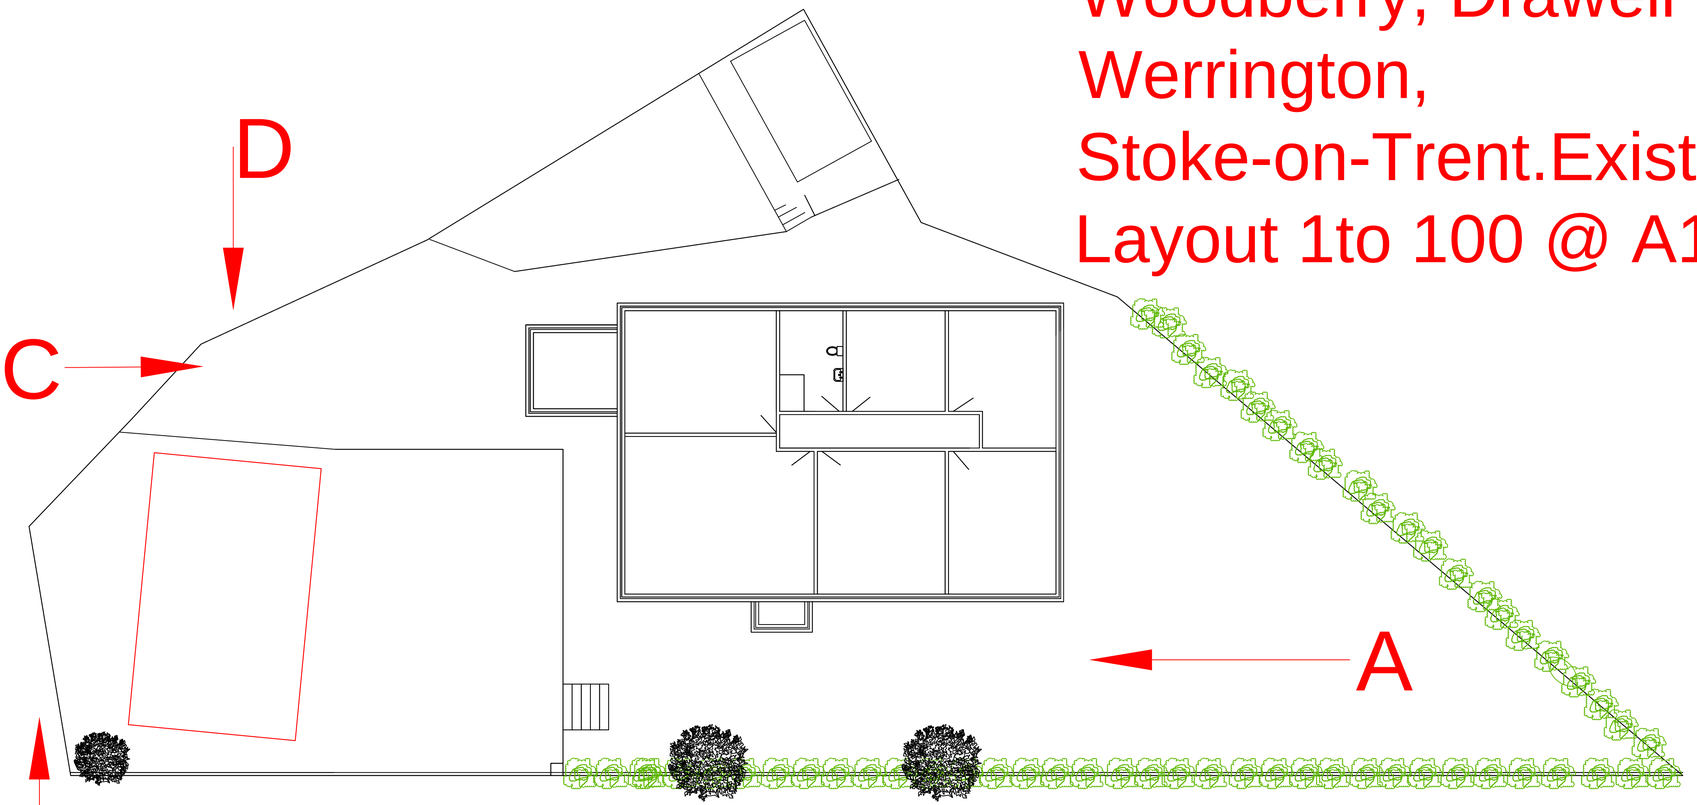


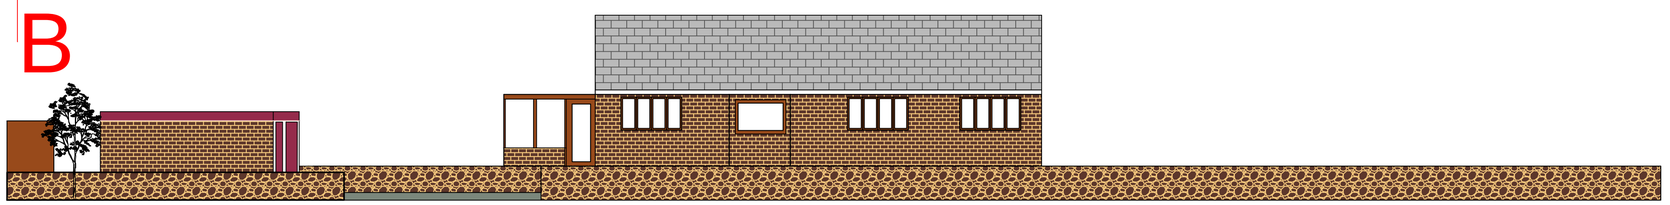


Existing Garage
View On 'A'

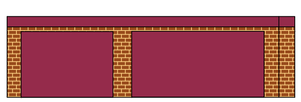


Existing Garage
View On 'C'

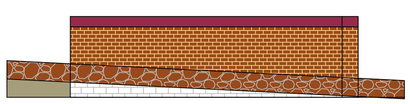

Existing Garage
View On 'D'

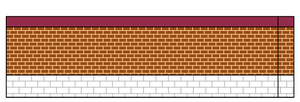

Existing Bungalow
View On 'C'

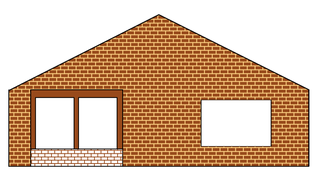

Existing Bungalow
View On 'A'

