08

PROPOSED SITE PLAN

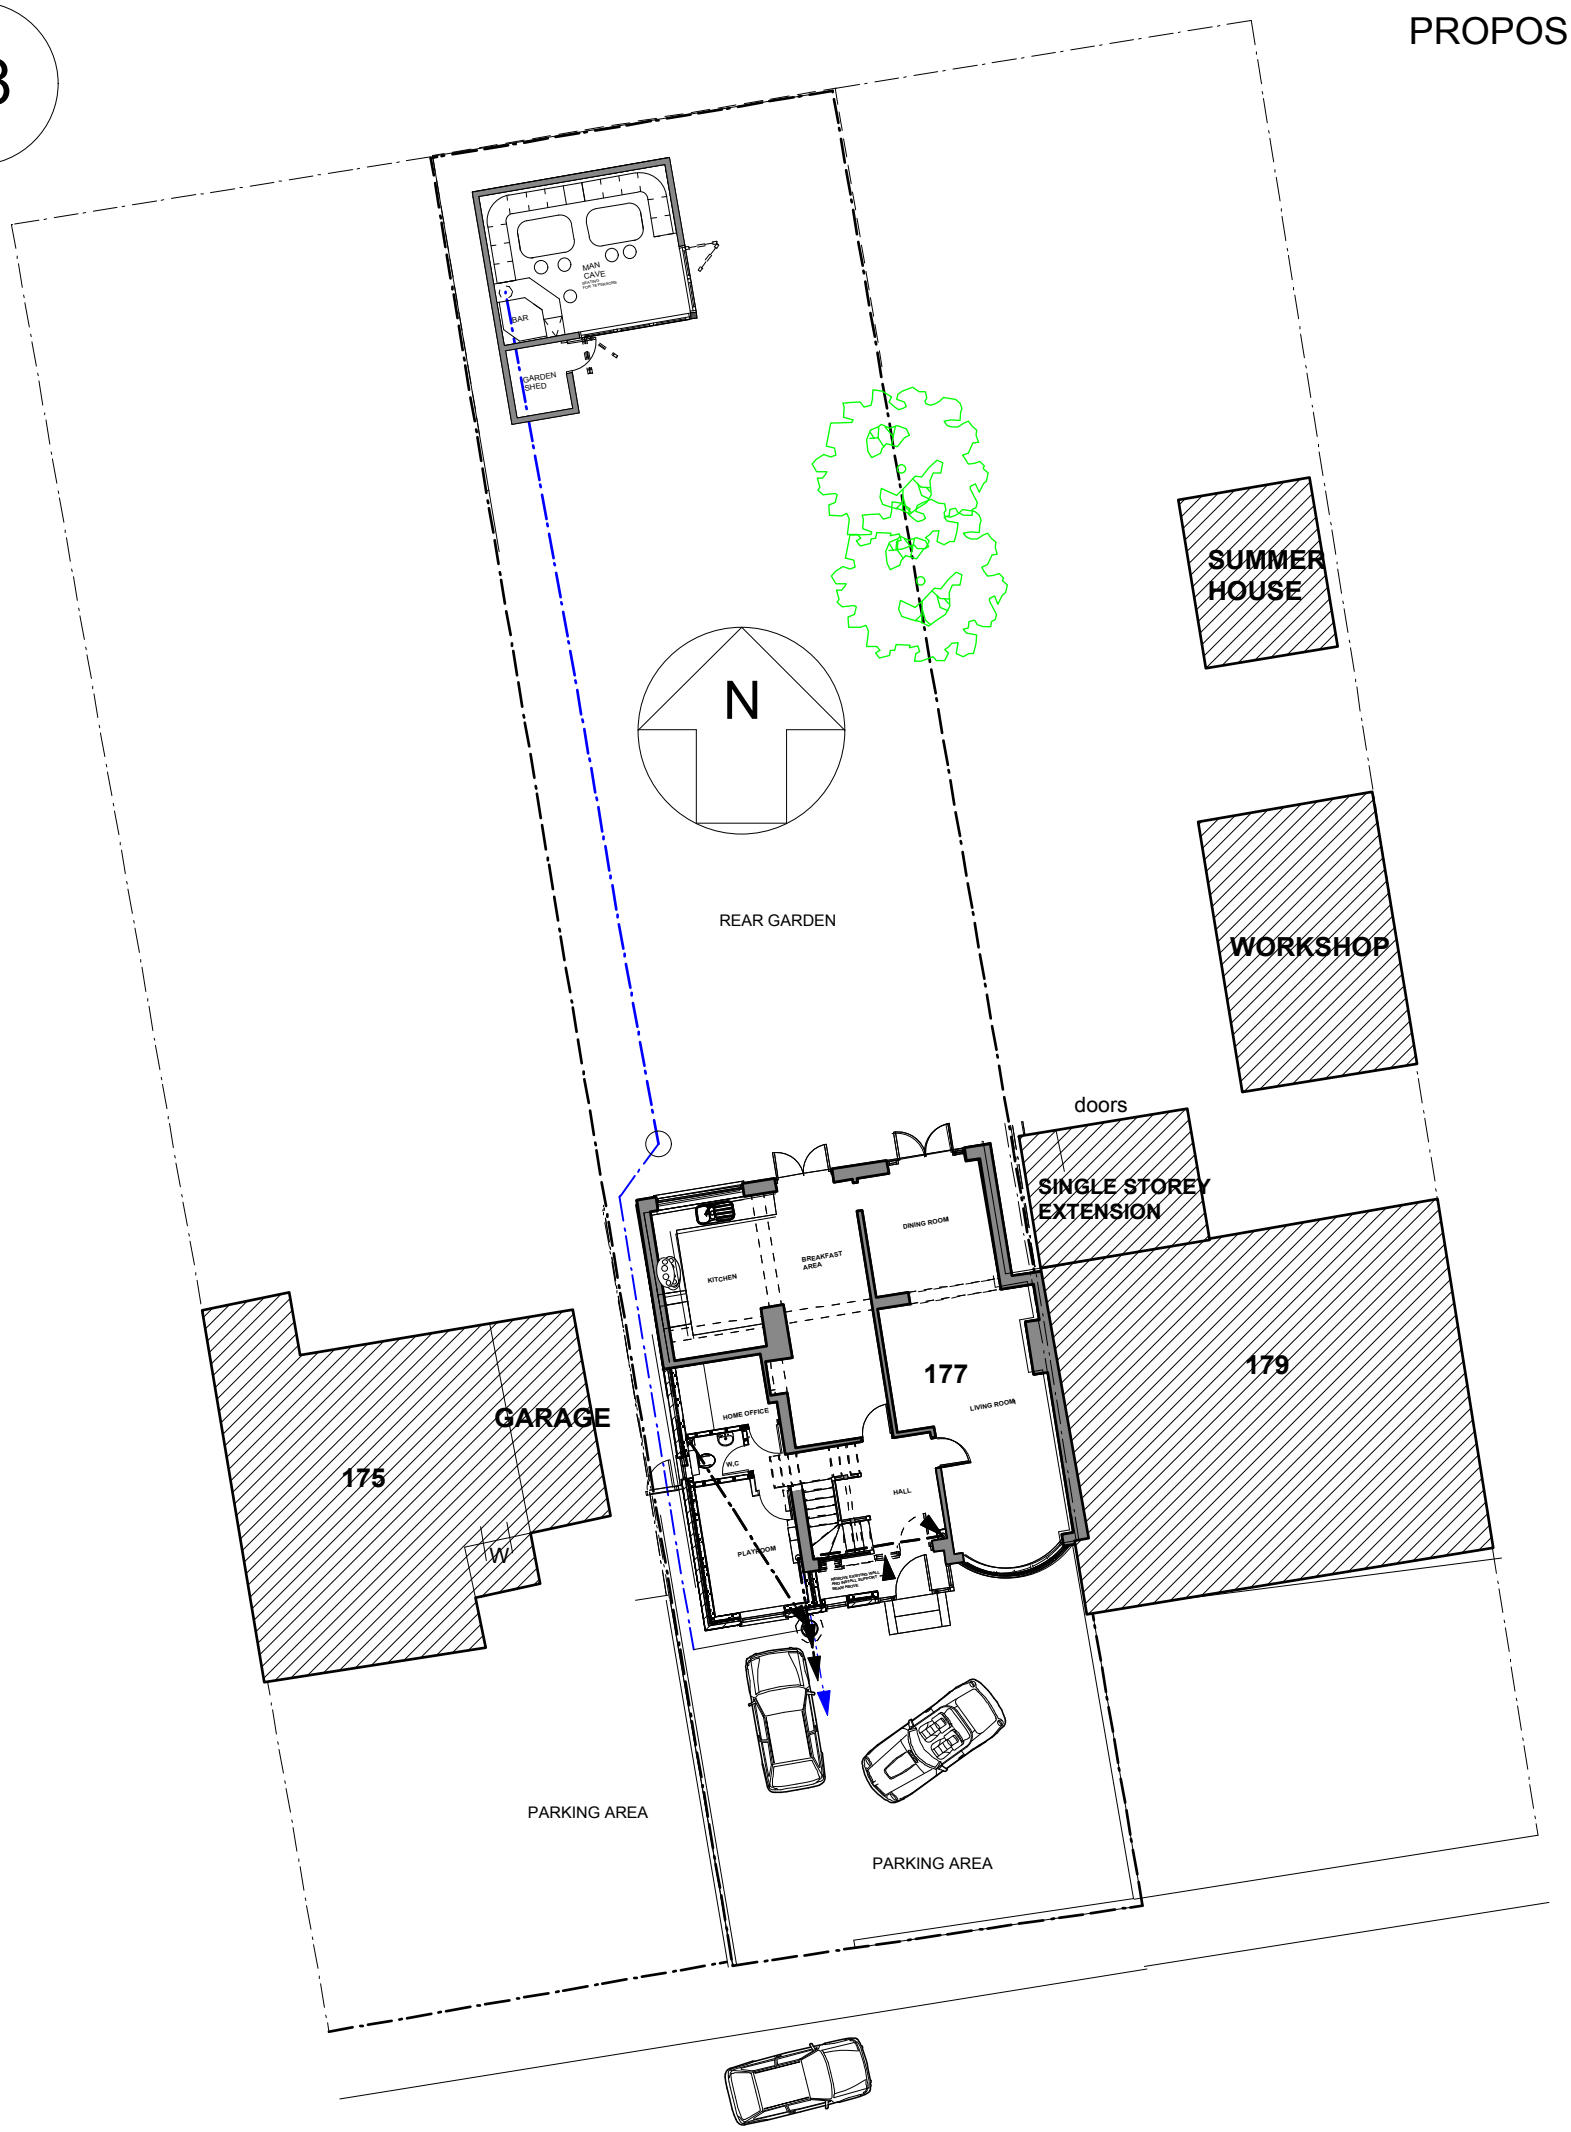

PROPOSED SITE PLAN SCALE 1:200

SCALE BAR 1:200

REV.	Drawn	Notes	Date

1041 .AL(0) 08

Client: Mr and Mrs A Johnson

Project: Proposed Two storey Extension and garden Room at 177 Ash bank road Werrington Stoke on Trent ST2 9DX

Drawing: **PROPOSED SITE PLAN**

Scale: **AS SHOWN** @ A3

Date: **JAN 2018**

Drawn: LJD Checked:

PLANNING DRAWING