05

PROPOSED GROUND FLOOR PLAN

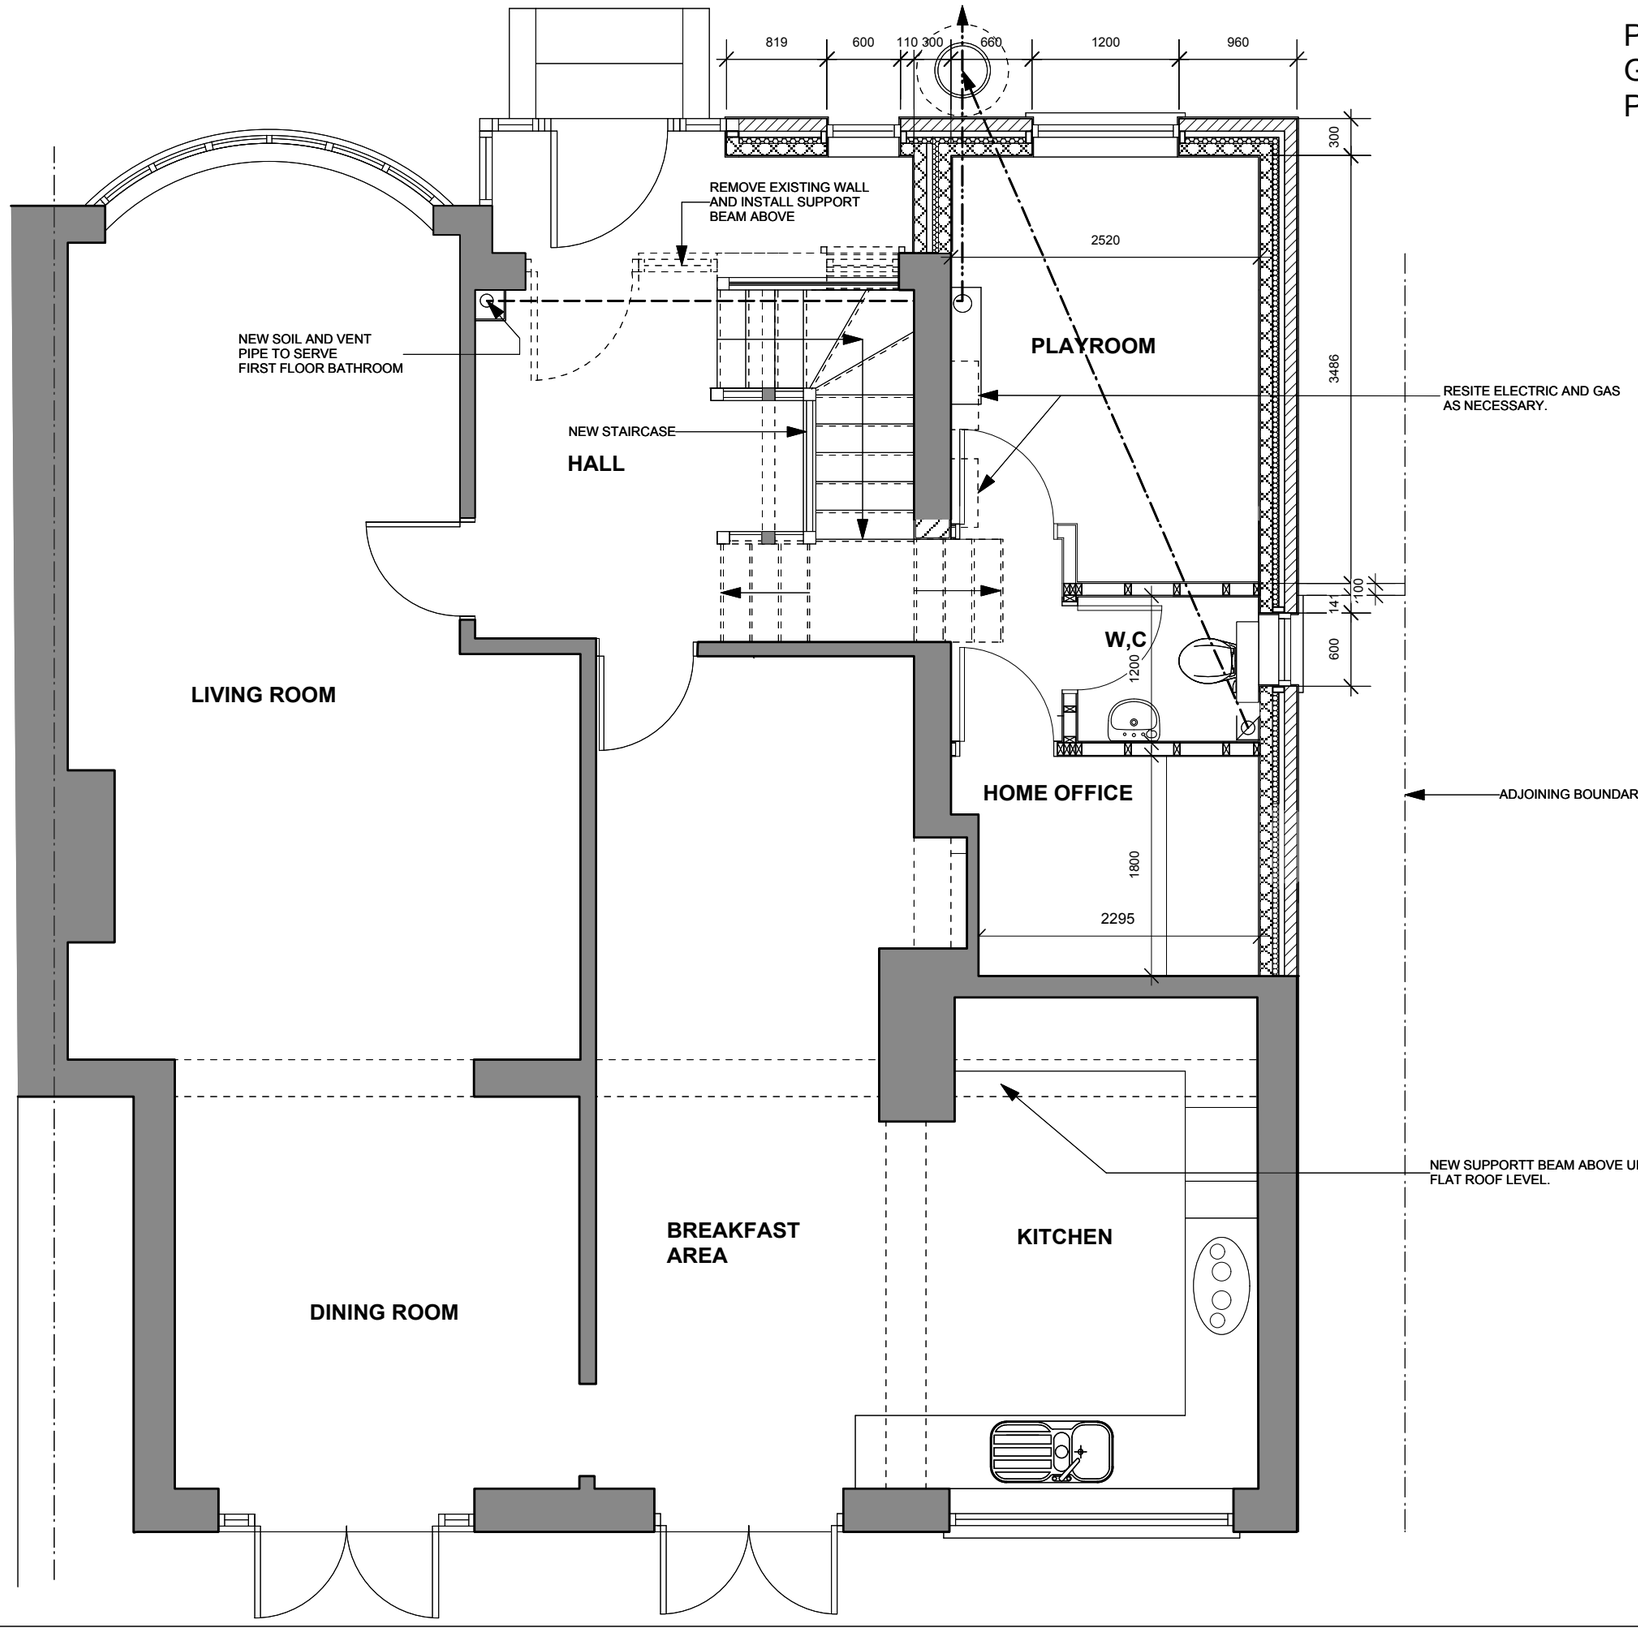

REV	Drawn	Notes	Date

1041 .AL(0) 05 A

Client: Mr and Mrs A Johnson

Project: Proposed Two storey Extension and garden Room at 177 Ash bank road Werrington Stoke on Trent ST2 9DX

Drawing: **PROPOSED GROUND FLOOR PLAN**

Scale: **1;50** @ A3

Date: **JAN 2018**

Drawn: LJD Checked:

PLANNING DRAWING