BYATT OLIVER
— ASSOCIATES —

Telephone 01785 719268
Email enquiries@byattoliver.co.uk
Website www.byattoliver.co.uk

Byatt Oliver
Unit 1B Whitebridge Way, Whitebridge Industrial Estate, Stone, Staffordshire ST15 8LQ

Client:
Mr. & Mrs. S. Walchester


Scheme:
Proposed alterations and extensions to the rear of 77 School Lane, Caverswall

Drawing Title:
Proposed Conditions
Elevations

Date:	September 2017	Status:	Planning
Scale:	1:50	Current Number:	5380
Drawing No:	5380 - 002	Revision:	A B

Revisions:

Rev A 03.10.17	Clients amendments added
Rev B 05.10.17	Clients amendments added

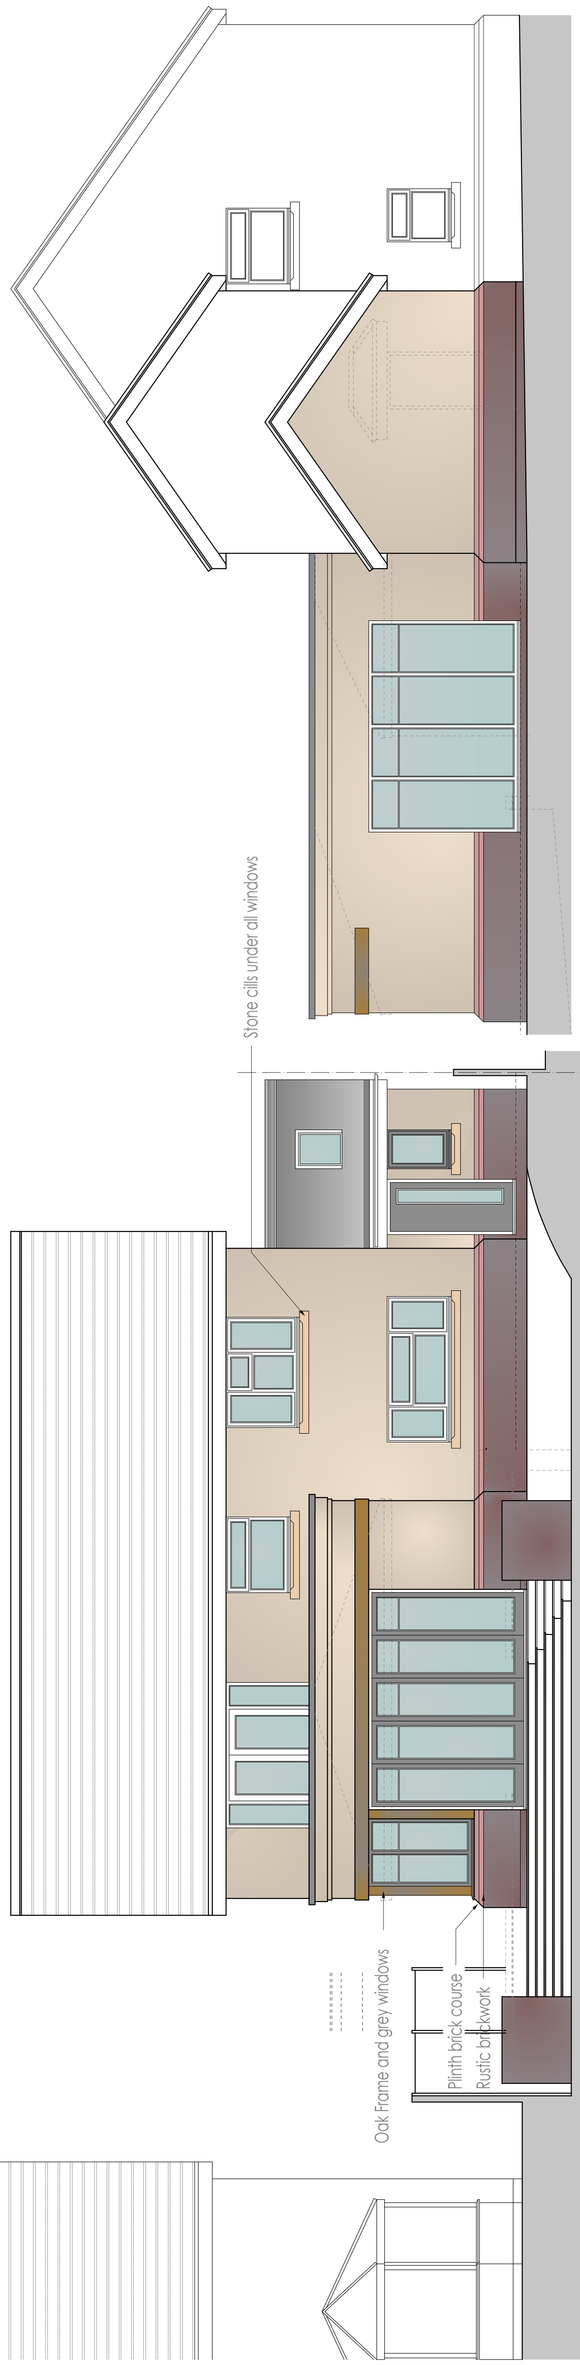

side elevation

rear elevation



front elevation

77 School Lane, Caverswall