BYATT OLIVER
— ASSOCIATES —

Telephone 01785 719268
Email enquiries@byattoliver.co.uk
Website www.byattoliver.co.uk

Byatt Oliver
Unit 1B Whitebridge Way, Whitebridge Industrial Estate, Stone, Staffordshire ST15 8LQ

Client: Mr. & Mrs. S. Walchester


Project: Proposed alterations and extensions to the rear of 77 School Lane, Caverswall

Drawing Title: Existing Conditions Floor Plan

Date: September 2017 — Status: Planning

Scale: 1:50 — Current Number: 5380

Drawing No: 5380 - 005 — Revision:

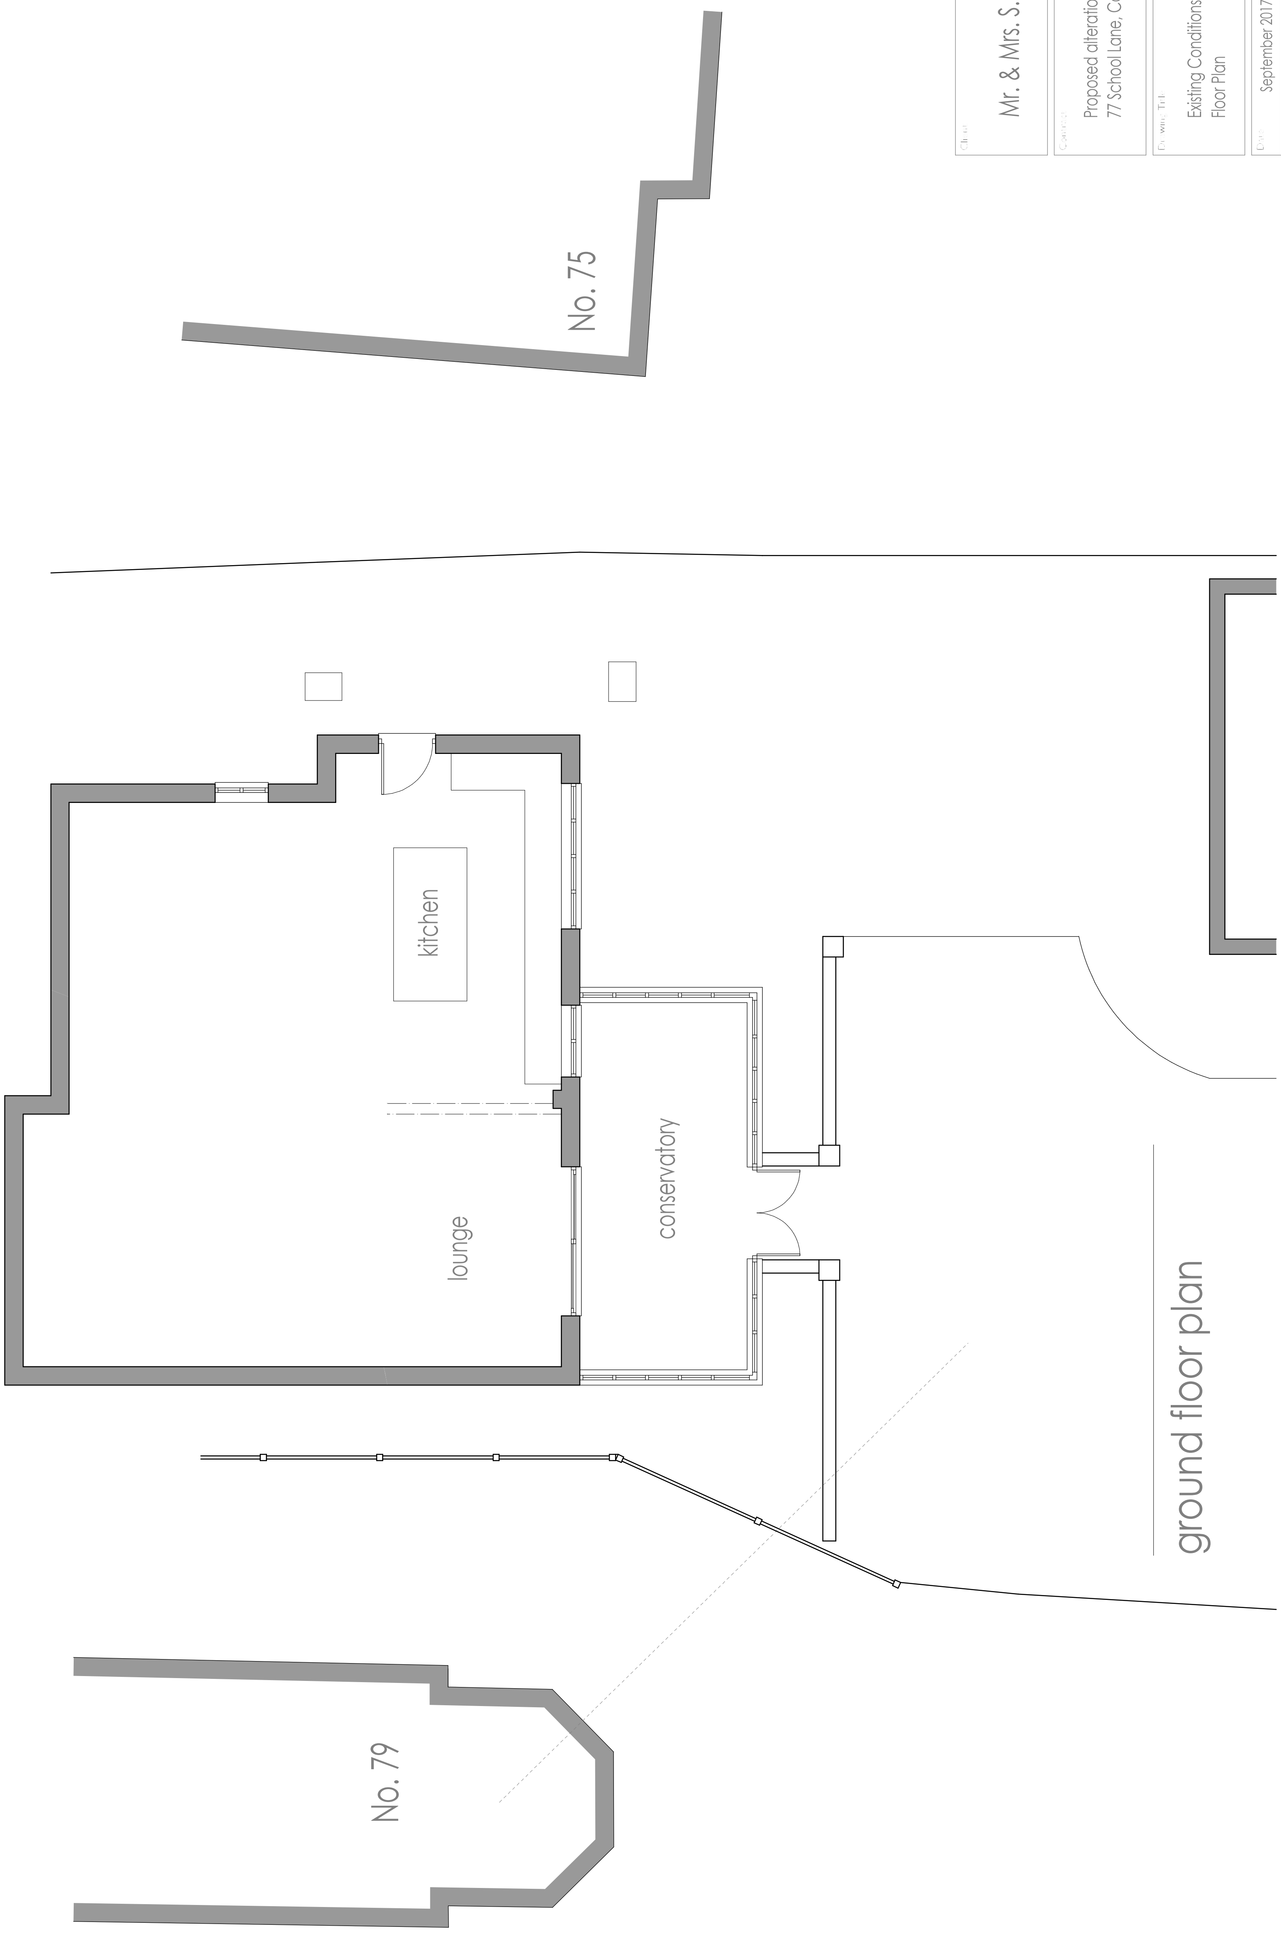

77 School Lane, Caverswall