

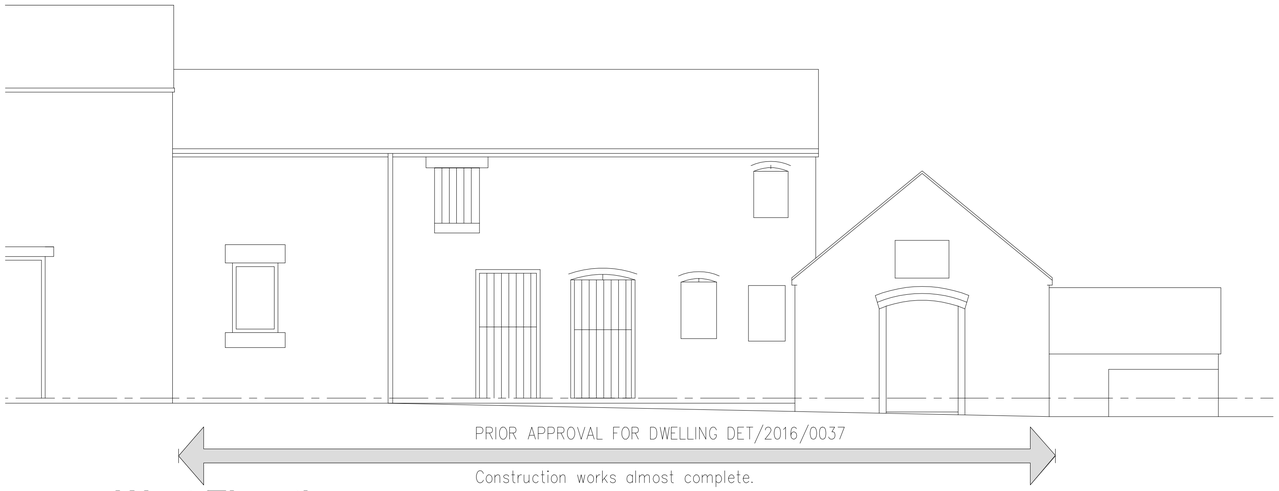


West Elevation. Scale 1:50

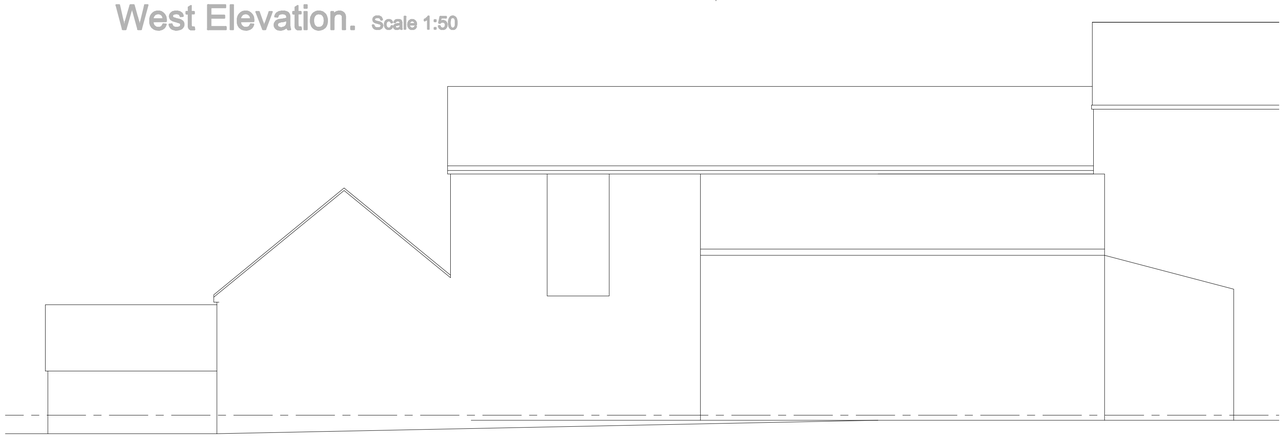

East Elevation. Scale 1:50

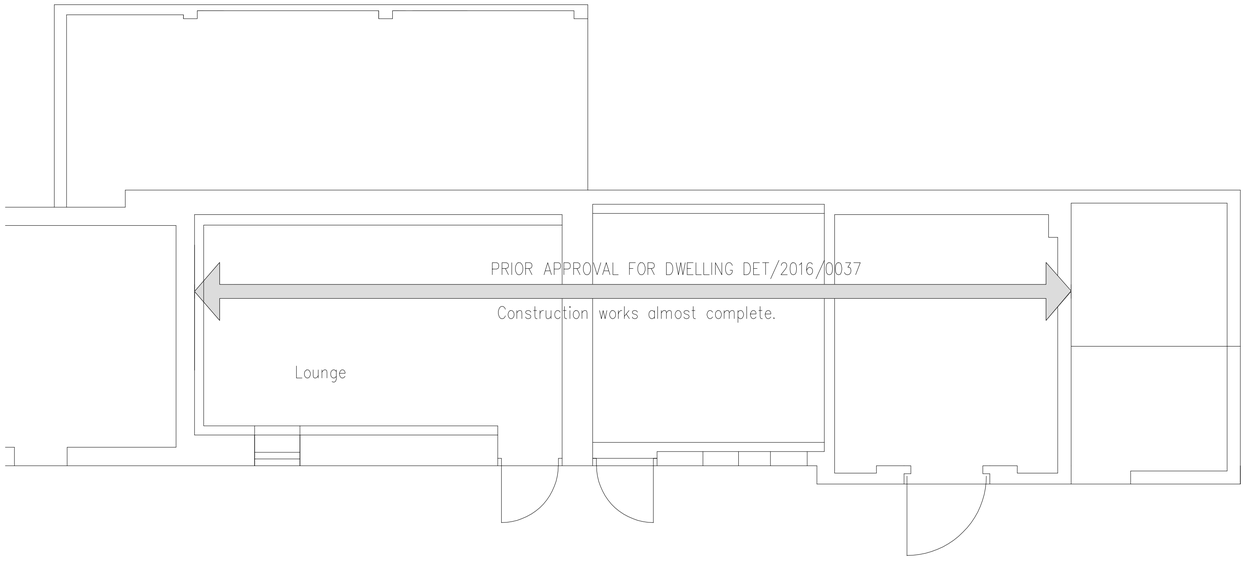


Ground Floor. Scale 1:50




South Elevation Scale 1:100




North Elevation Scale 1:100

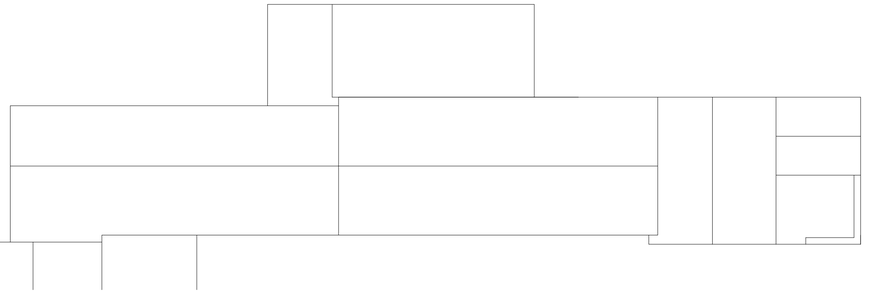


Roof Plan Scale 1:100

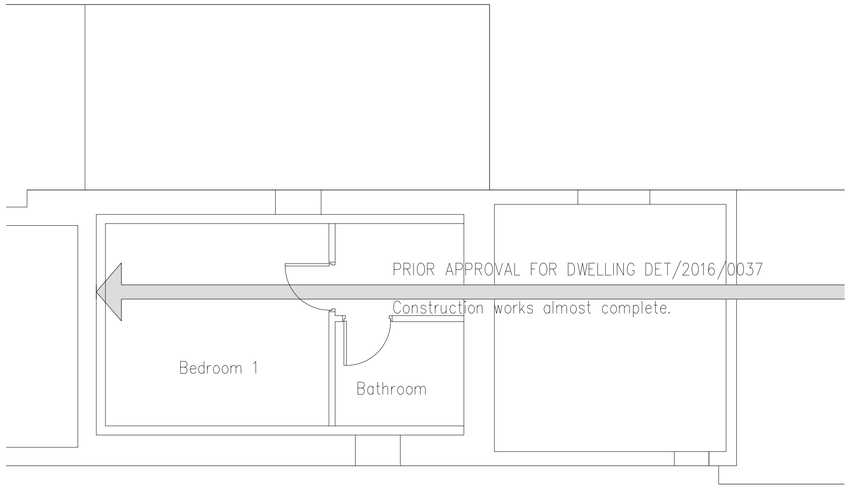

First Floor. Scale 1:50

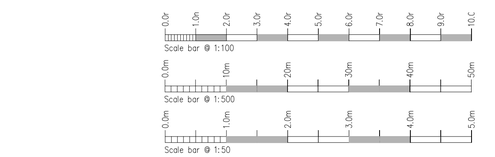

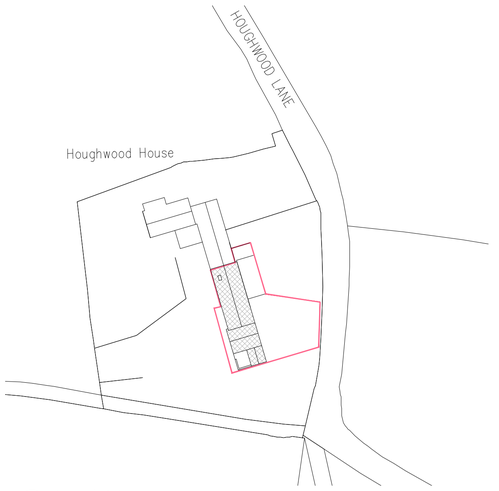

Site Plan Scale 1:500

Rev.	Drawn	Comments.	Date

MAC
ARCHITECTURAL DESIGN LTD
Moorland House, 123 Moorland Road, Burslem, ST6 1JD.
T:01782 503302 E:admin@mac-arch.co.uk

Client:
Mr & Mrs S Farrell.

Project:
Proposed Extension and Alterations to outbuilding for Residential Use at Houghwood House, Houghwood Lane Stockton Brook, Staffs. ST9 9JN.

Title:
Survey as Existing

Status:
Planning.

Paper Size A1: Drawn: ACB April 2018 Drawing Ref: 1477-01