FACING MATERIALS:

New pitched Roof: Plain clay staffordshire blue clay roofing tiles to match existing.


Walls: Take down part of existing outbuilding, set aside roofing tiles and facing bricks for reuse. Rebuild extension as shown in imperial brick work size colour and texture to match existing, with additional plain clay tiled pitched roof.

Windows and Doors: New timber window with flush casement detail stone heads and cills and painted to match existing.

(R) Metal Rooflight Company type CR-9 conservation roof windows.




West Elevation. Scale 1:50

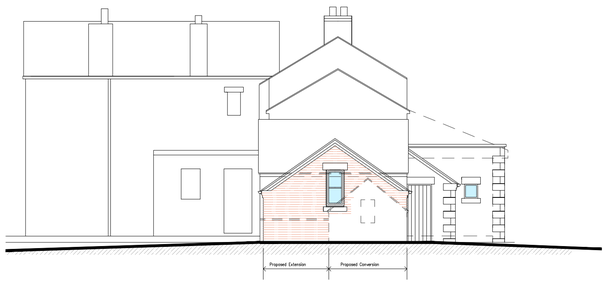


South Elevation Scale 1:100




North Elevation Scale 1:100

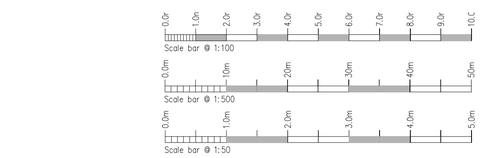


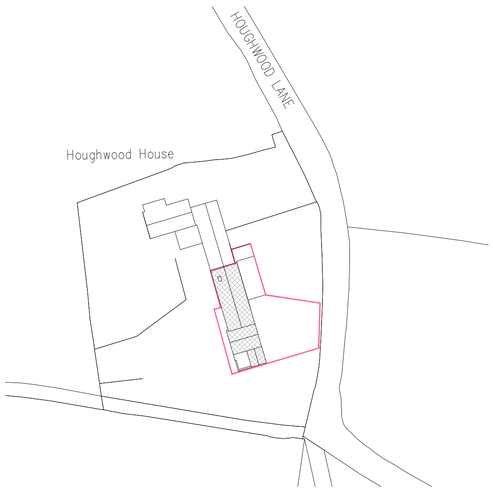


Site Plan Scale 1:500

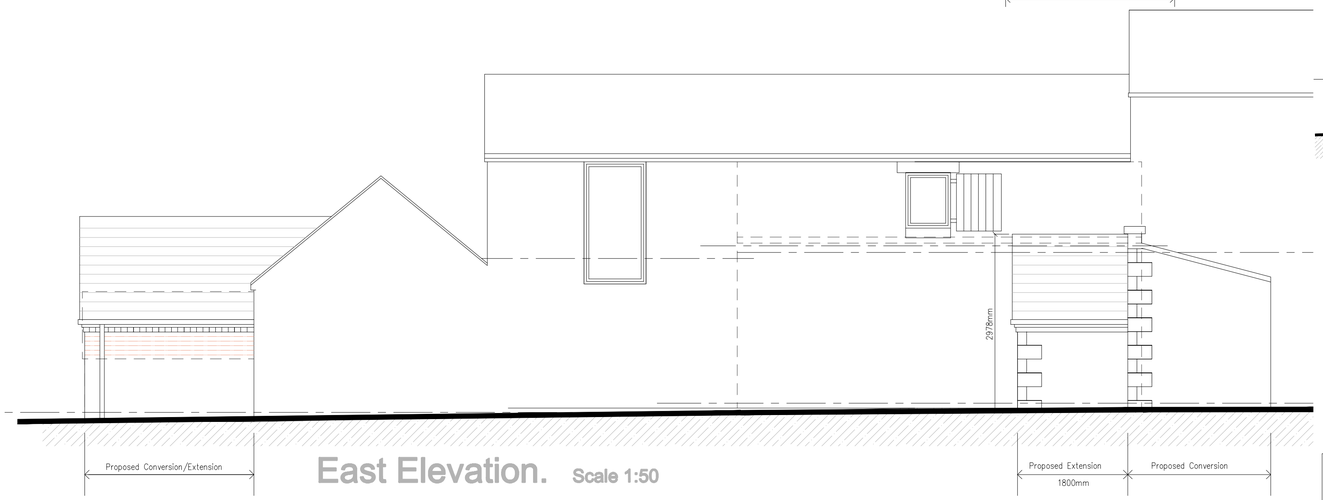


East Elevation. Scale 1:50

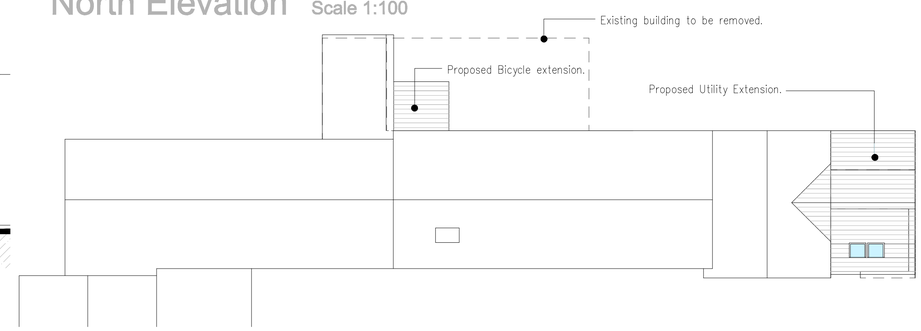

Roof Plan Scale 1:100

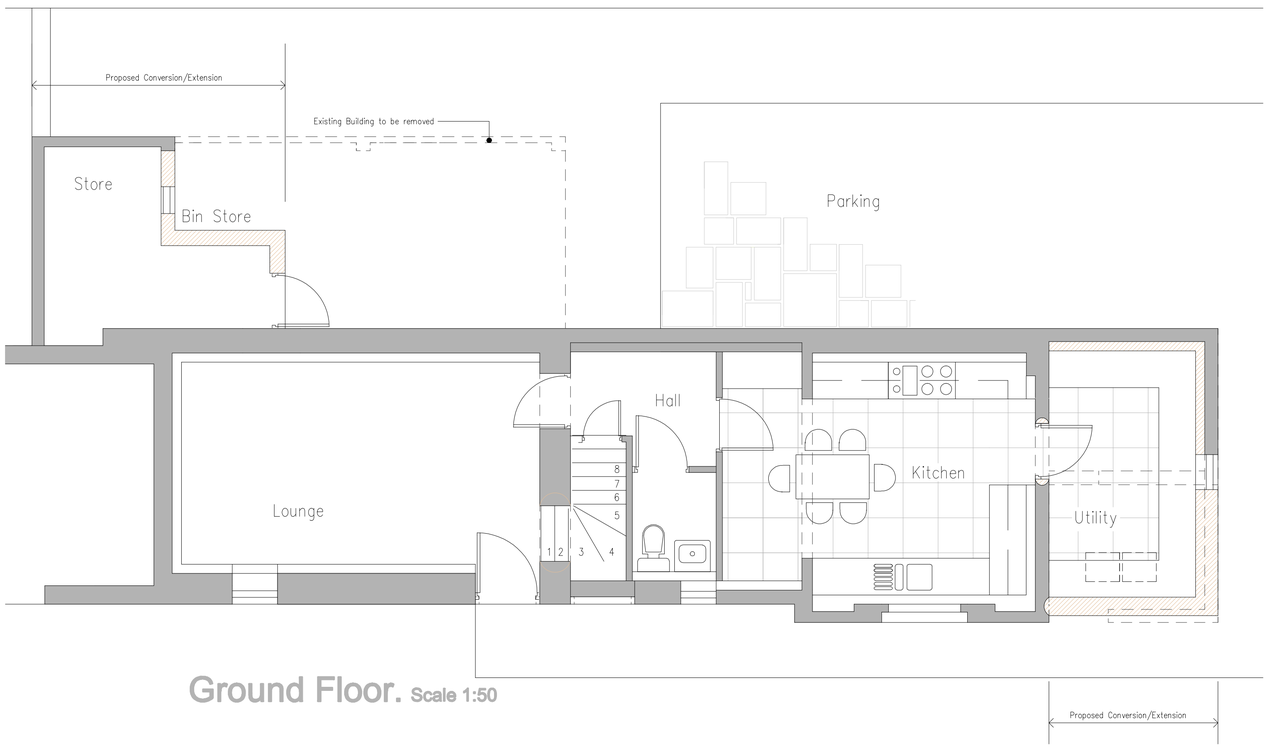

Ground Floor. Scale 1:50

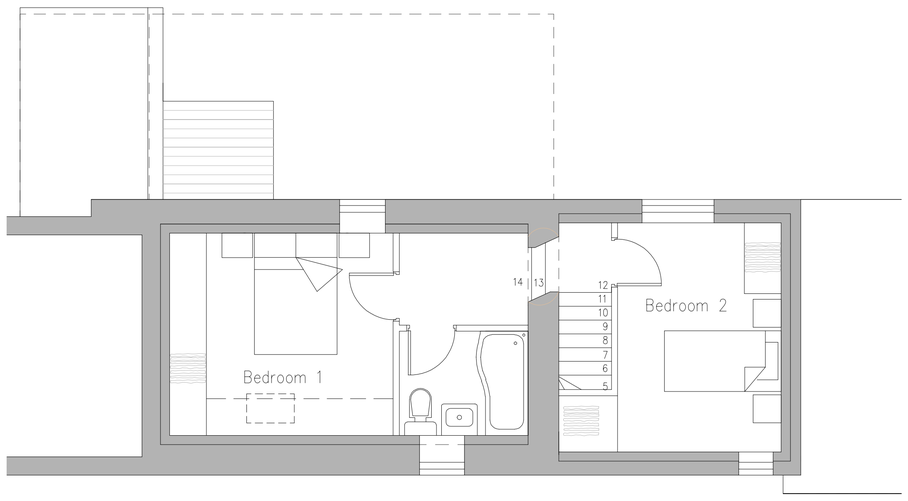

First Floor. Scale 1:50

Rev.	Drawn	Comments.	Date

MAC
ARCHITECTURAL DESIGN LTD
Moorland House, 123 Moorland Road, Burslem, ST6 1JD.
T:01782 503302 E:admin@mac-arch.co.uk

Client:
Mr & Mrs S Farrell.

Project:
Proposed Extension and Alterations to outbuilding for Residential Use at Houghwood House, Houghwood Lane Stockton Brook, Staffs. ST9 9JN.

Title:
Plans and Elevations As Proposed.

Status:
Planning.

Paper Size A1: Drawn: ACB April 2018 Drawing Ref: 1477-02