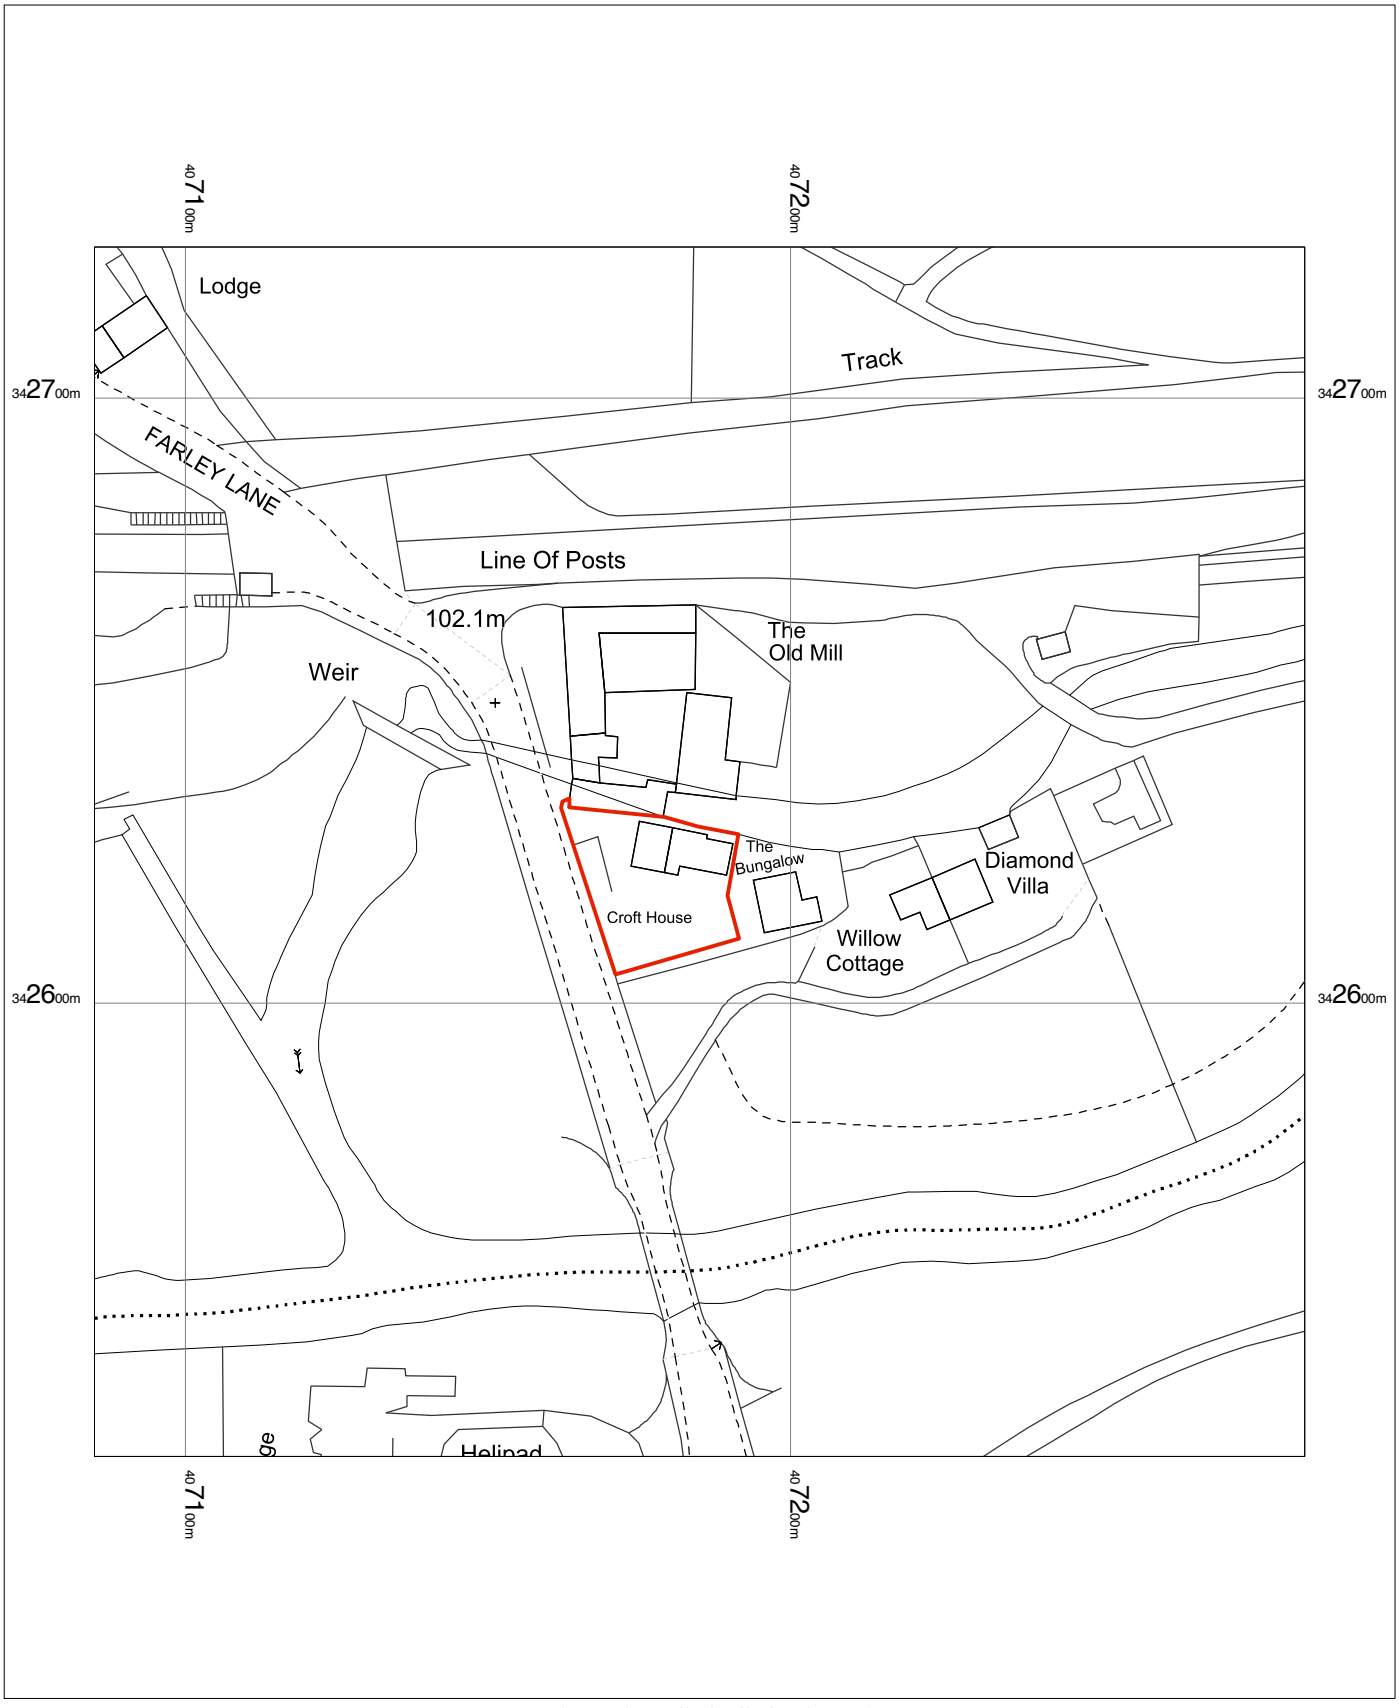

0 5 10 15 20 25 30 35 40 45 50
m

Croft House
Station Road
Stoke-On-Trent
Alton
Staffordshire, ST10 4BY

OS MasterMap 1250/2500/10000 scale
Friday, March 23, 2018, ID: BW1-00700049
www.blackwellmapping.co.uk

1:1250 scale print at A4, Centre: 407185 E, 342625 N

© Crown Copyright Ordnance Survey. Licence no. 100041041

N

OS Data

BLACKWELL'S
www.blackwellmapping.co.uk
TEL: 0114 268 7658
maps.sheffield@blackwell.co.uk