

Section C:C



Section B:B



Section A:A

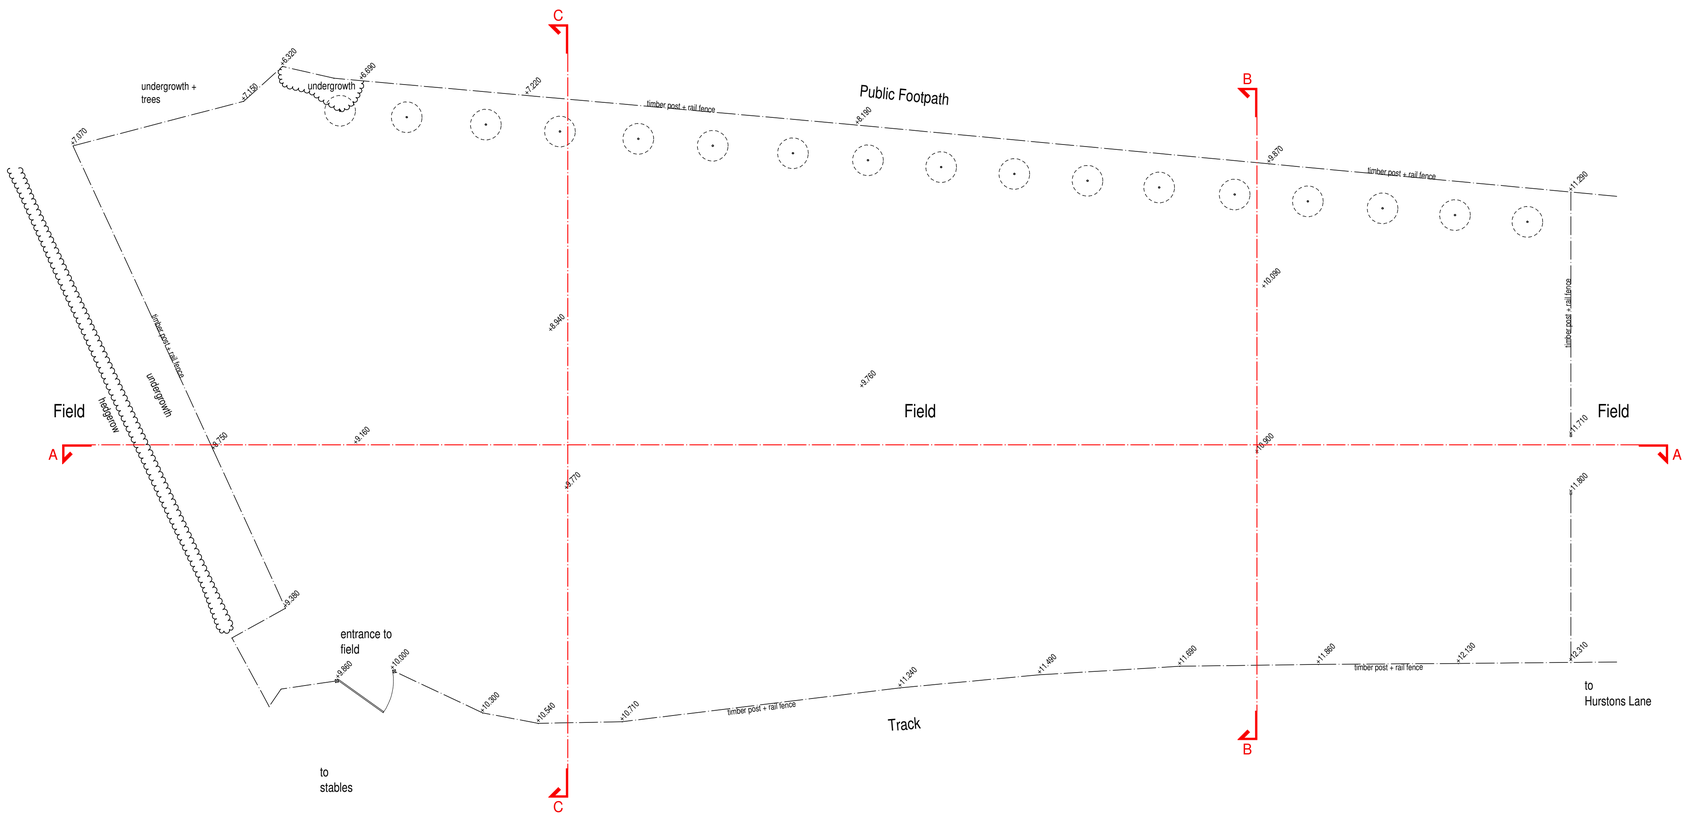

Site Plan



scale bar @ 1:200

Mr S Massey

PROPOSED MENAGE AT
HURSTON HOUSE, HURSTONS LANE
ALTON,
STOKE-ON-TRENT,
ST10 4AP

EXISTING CONDITIONS
SITE PLAN + SITE SECTIONS

Date	Sheet	Scale
MARCH 2018	A1	1:200
Drg No.	Rev.	Drawn
2018-2308-01	-	NAW

SAMMONS Architectural LIMITED
Chartered Institute of Architectural Technologists Registered Practice
10 Cawdry Buildings, Fountain Street, Leek. ST13 6JP
Telephone: 01538 386002
E-mail: info@sammonsltd.co.uk
Web: www.sammonsltd.co.uk

This drawing is copyright.
All dimensions must be checked prior to commencement.