



Section C:C

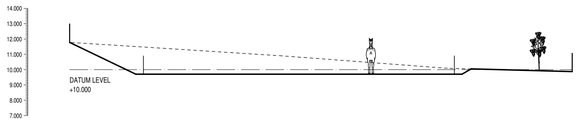

Section B:B



Section A:A

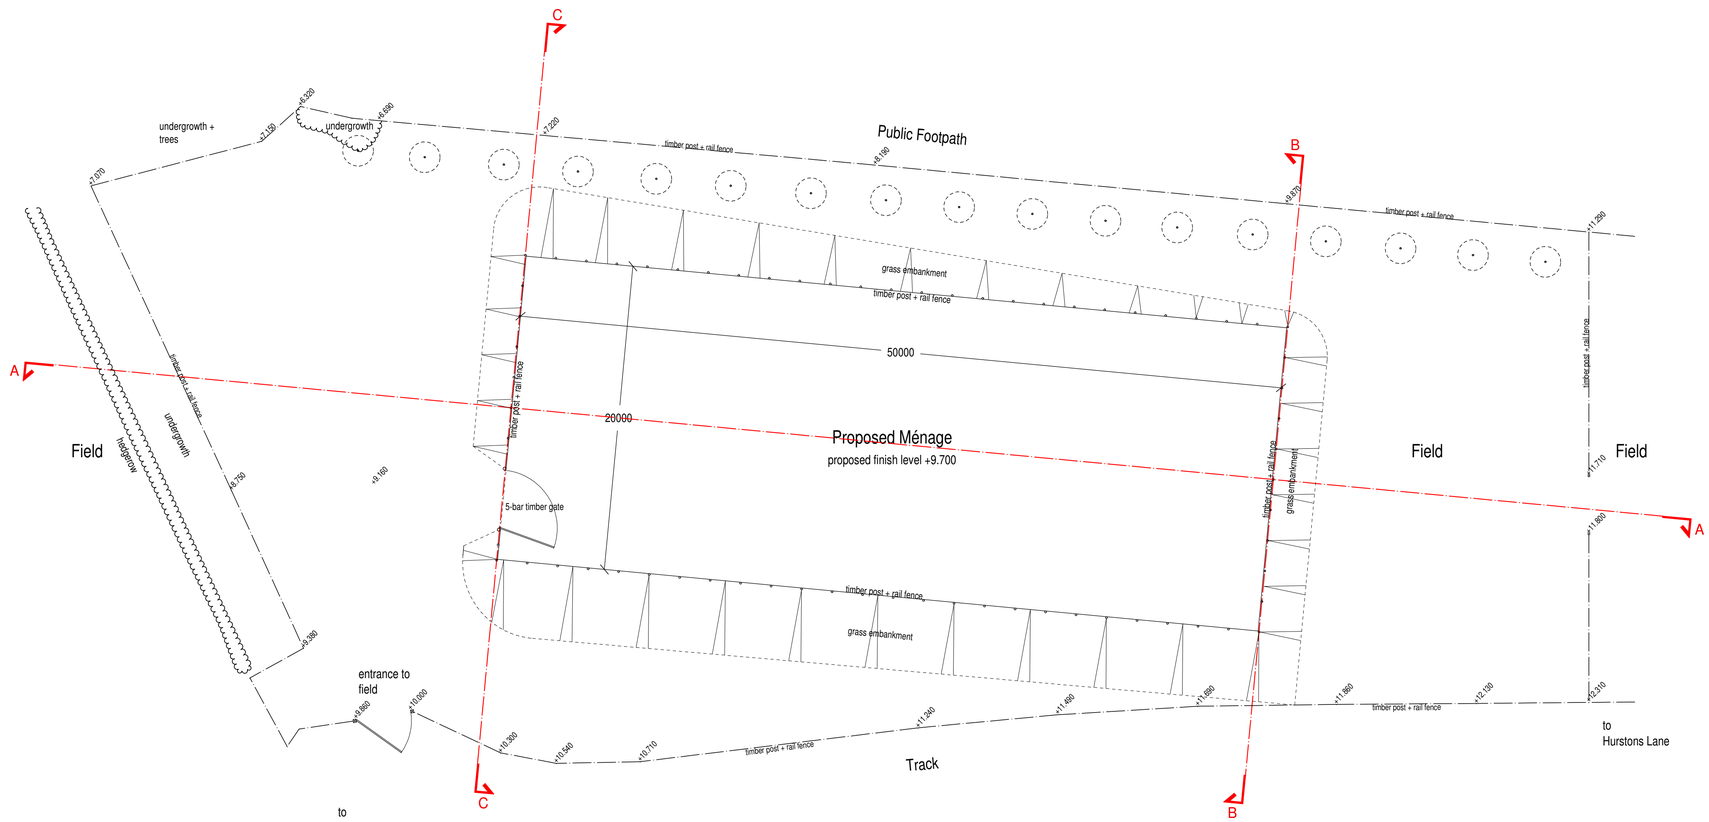

Site Plan

PROPOSED MANEGE


To be sited and sized as indicated. Levels of field to be adjusted to accommodate a level surface to the manege by cutting and filling as necessary to achieve level surface, with batters grassed to blend any bank into field.
Manege to have a finish of silica sand, fiber, rubber granules well mixed together.

NEW GATES

Install a new 5 rail timber gate approx 1.27m high as indicated and fixed to timber posts to suit.

POST & RAIL FENCE

Install new 1.2m high timber post and rail fence to areas as indicated.

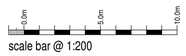

scale bar @ 1:200

Mr S Massey

PROPOSED MENAGE AT
HURSTON HOUSE, HURSTONS LANE
ALTON,
STOKE-ON-TRENT,
ST10 4AP

PLANNING PROPOSAL
SITE PLAN + SITE SECTIONS

Date	Sheet	Scale
MARCH 2018	A1	1:200
Drg No.	Rev.	Drawn
2018-2308-02	A	NAW

A - 19/03/2018 - MENAGE SURFACE FINISH ALTERED. TITLE SHEET UPDATED FOR PLANNING APPLICATION.

SAMMONS Architectural LIMITED
Chartered Institute of Architectural Technologists Registered Practice
10 Cawdry Buildings, Fountain Street, Leek. ST13 6JP
Telephone: 01538 386002
E-mail: info@sammonsltd.co.uk
Web: www.sammonsltd.co.uk

This drawing is copyright.
All dimensions must be checked prior to commencement.