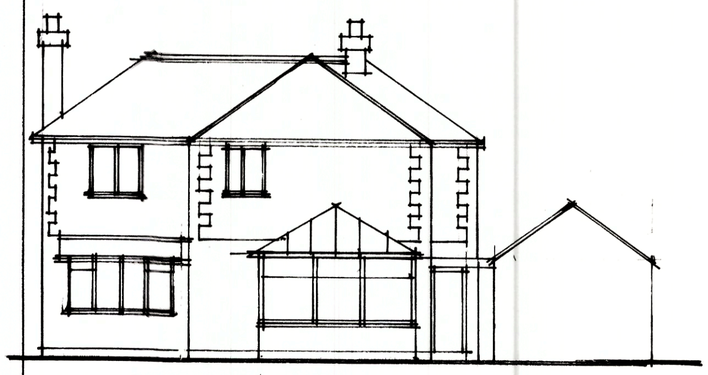

REAR ELEVATION

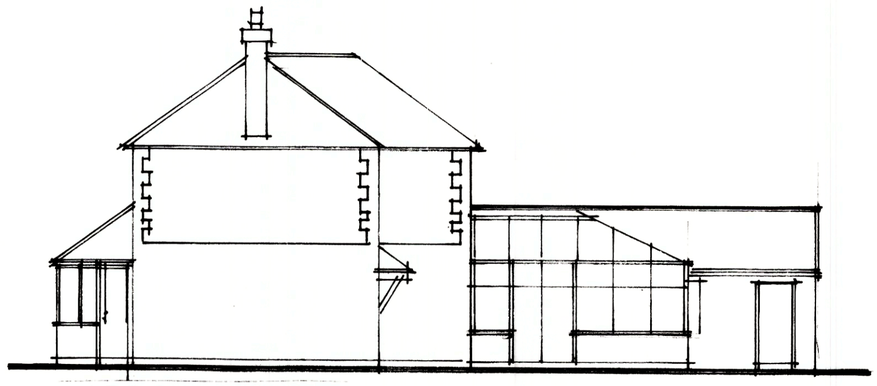

SIDE ELEVATION - South

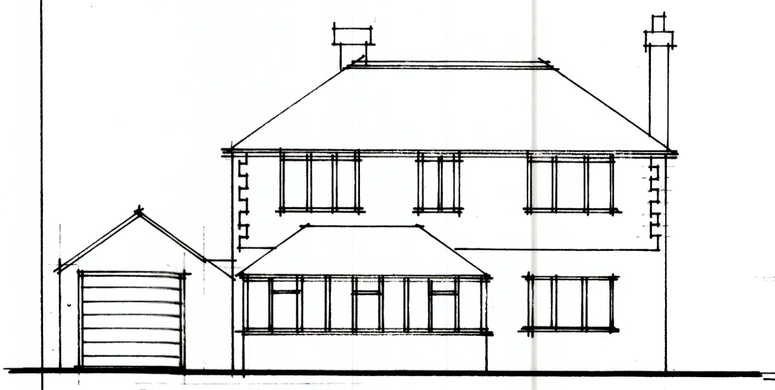

FRONT ELEVATION

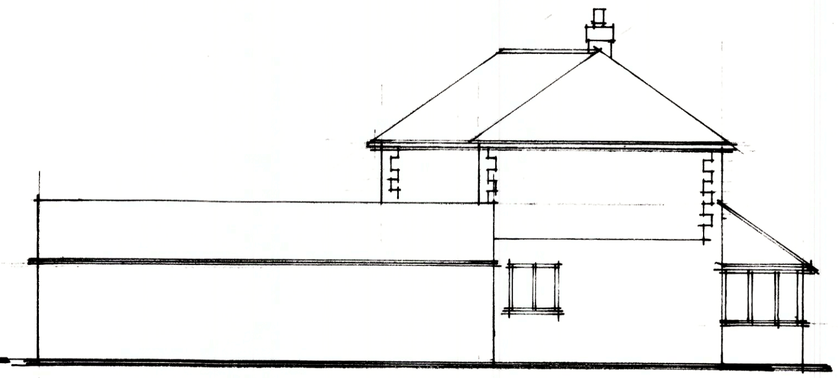

SIDE ELEVATION-North

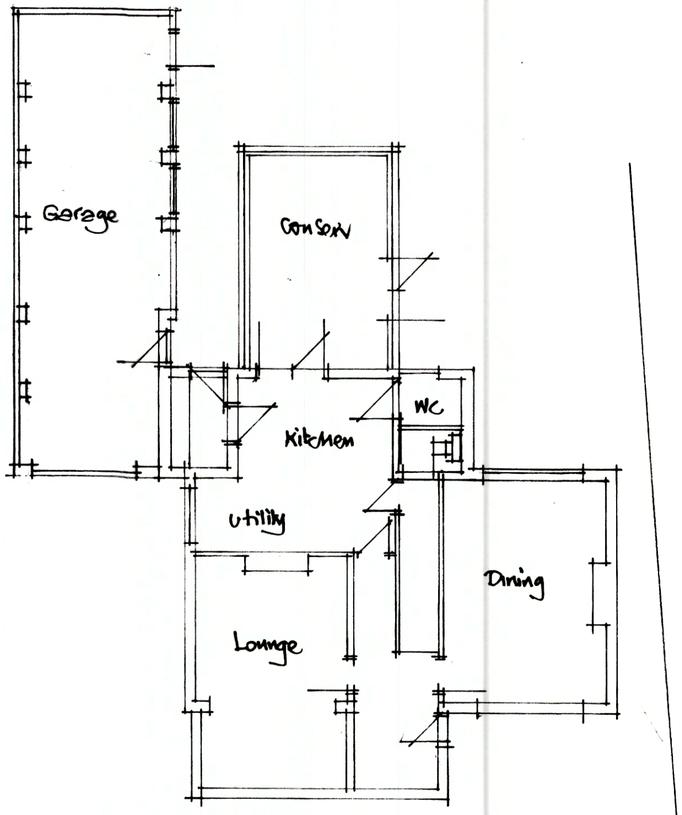

GROUND FLOOR PLAN

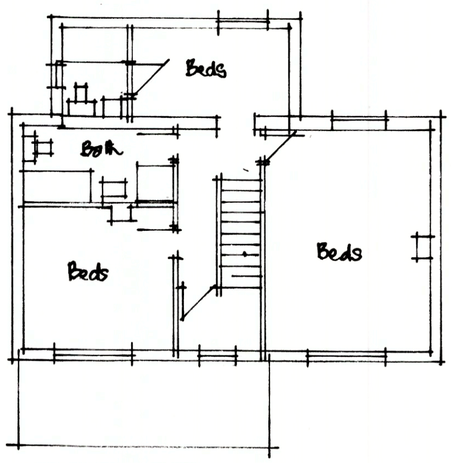

1st. FLOOR PLAN

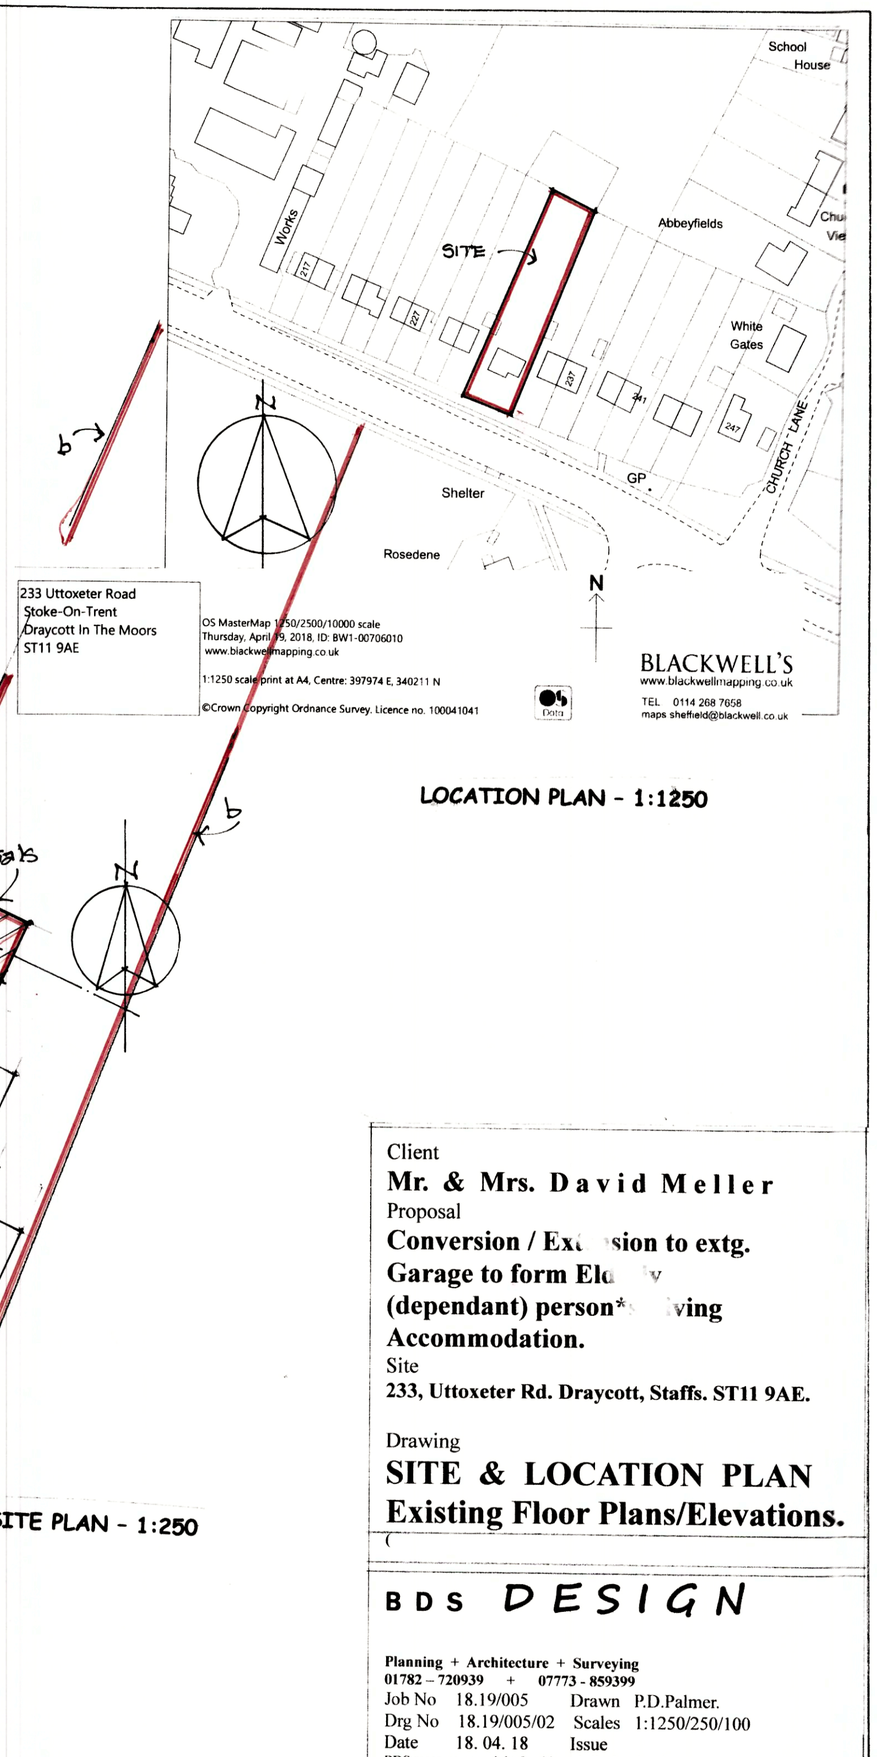

LOCATION PLAN - 1:1250

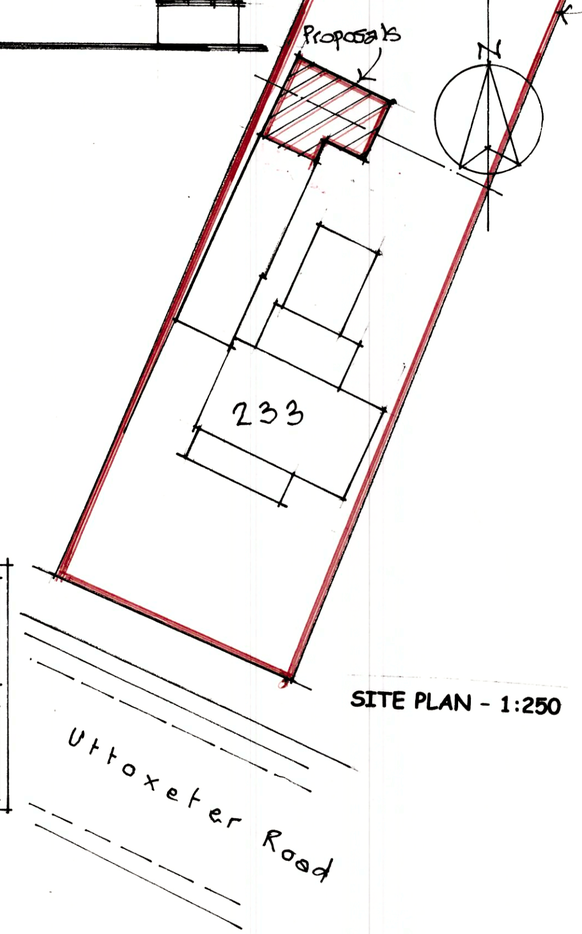

SITE PLAN - 1:250

Client
Mr. & Mrs. David Meller
Proposal
Conversion / Extension to extg. Garage to form Elderly (dependant) person* living Accommodation.
Site
233, Uttoxeter Rd. Draycott, Staffs. ST11 9AE.

Drawing
SITE & LOCATION PLAN
Existing Floor Plans/Elevations.

BDS DESIGN
Planning + Architecture + Surveying
01782 – 720939 + 07773 - 859399

Job No 18.19/005 Drawn P.D.Palmer.
Drg No 18.19/005/02 Scales 1:1250/250/100
Date 18. 04. 18 Issue

BDS reserves copyright for this and all other drawings, in connection with the proposals/job described above