



PROPOSED GROUND FLOOR PLAN

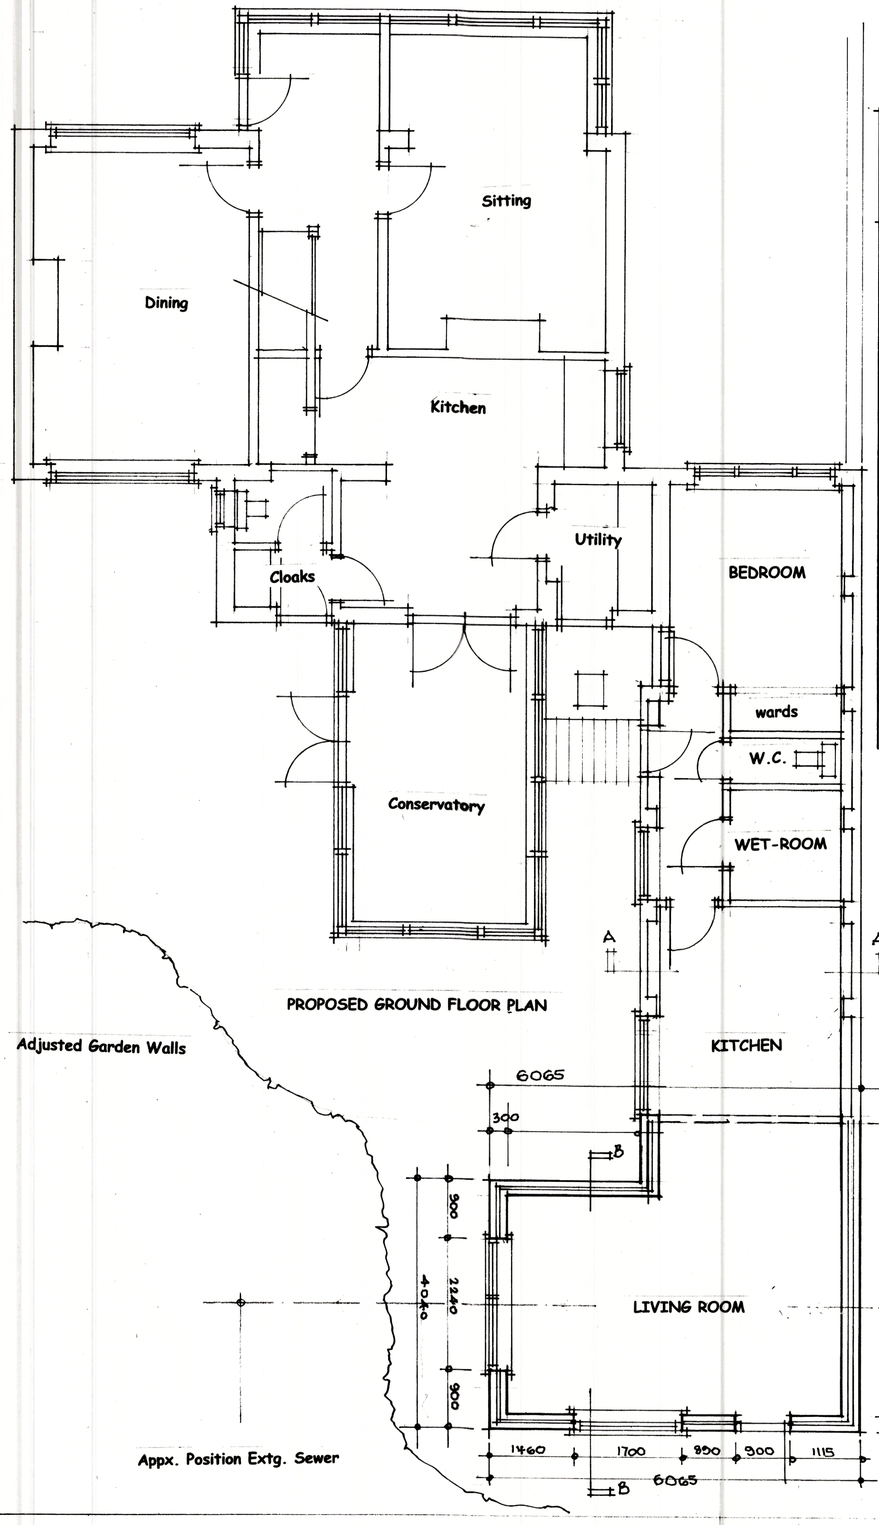

REAR ELEVATION




PART-FRONT ELEVATION

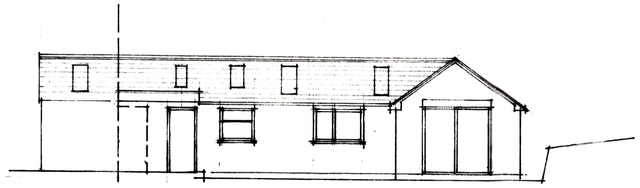


SIDE ELEVATION - (Showing Enclosed)

SIDE ELEVATION-North

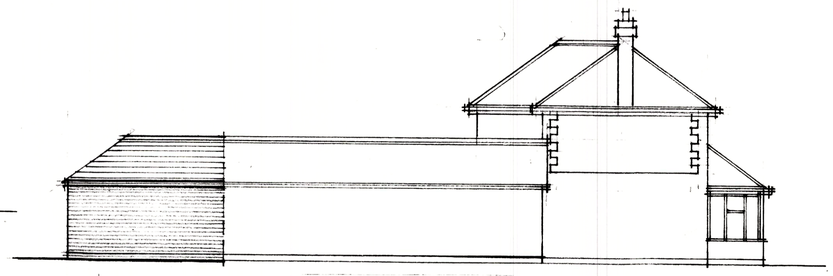

SIDE ELEVATION - South

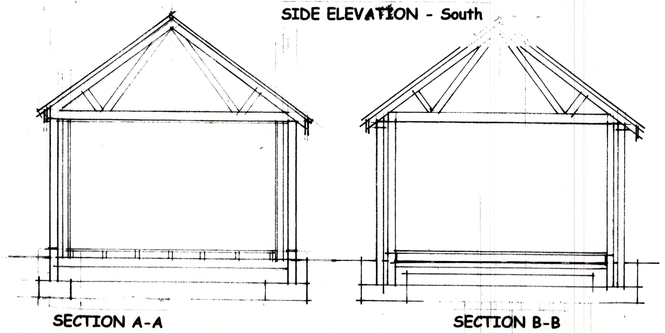

SECTION A-A

SECTION B-B

Client
Mr. & Mrs. David Meller
Proposal
Conversion / Extension to extg. Garage to form Elderly (dependant) person*s Living Accommodation.
Site
233, Uttoxeter Rd. Draycott, Staffs. ST11

Drawing
SCHEME DRAWING.
(

BDS DESIGN

Planning + Architecture + Surveying
01782 – 720939 + 07773 - 850399
Job No 18.19/005 Drawn P.D.Palmer.
Drg No 18.19/005/01 Scales 1:50/100
Date 12. 04. 18 Issue
BDS reserves copyright for this and all other drawings, in connection with the proposals/job described above