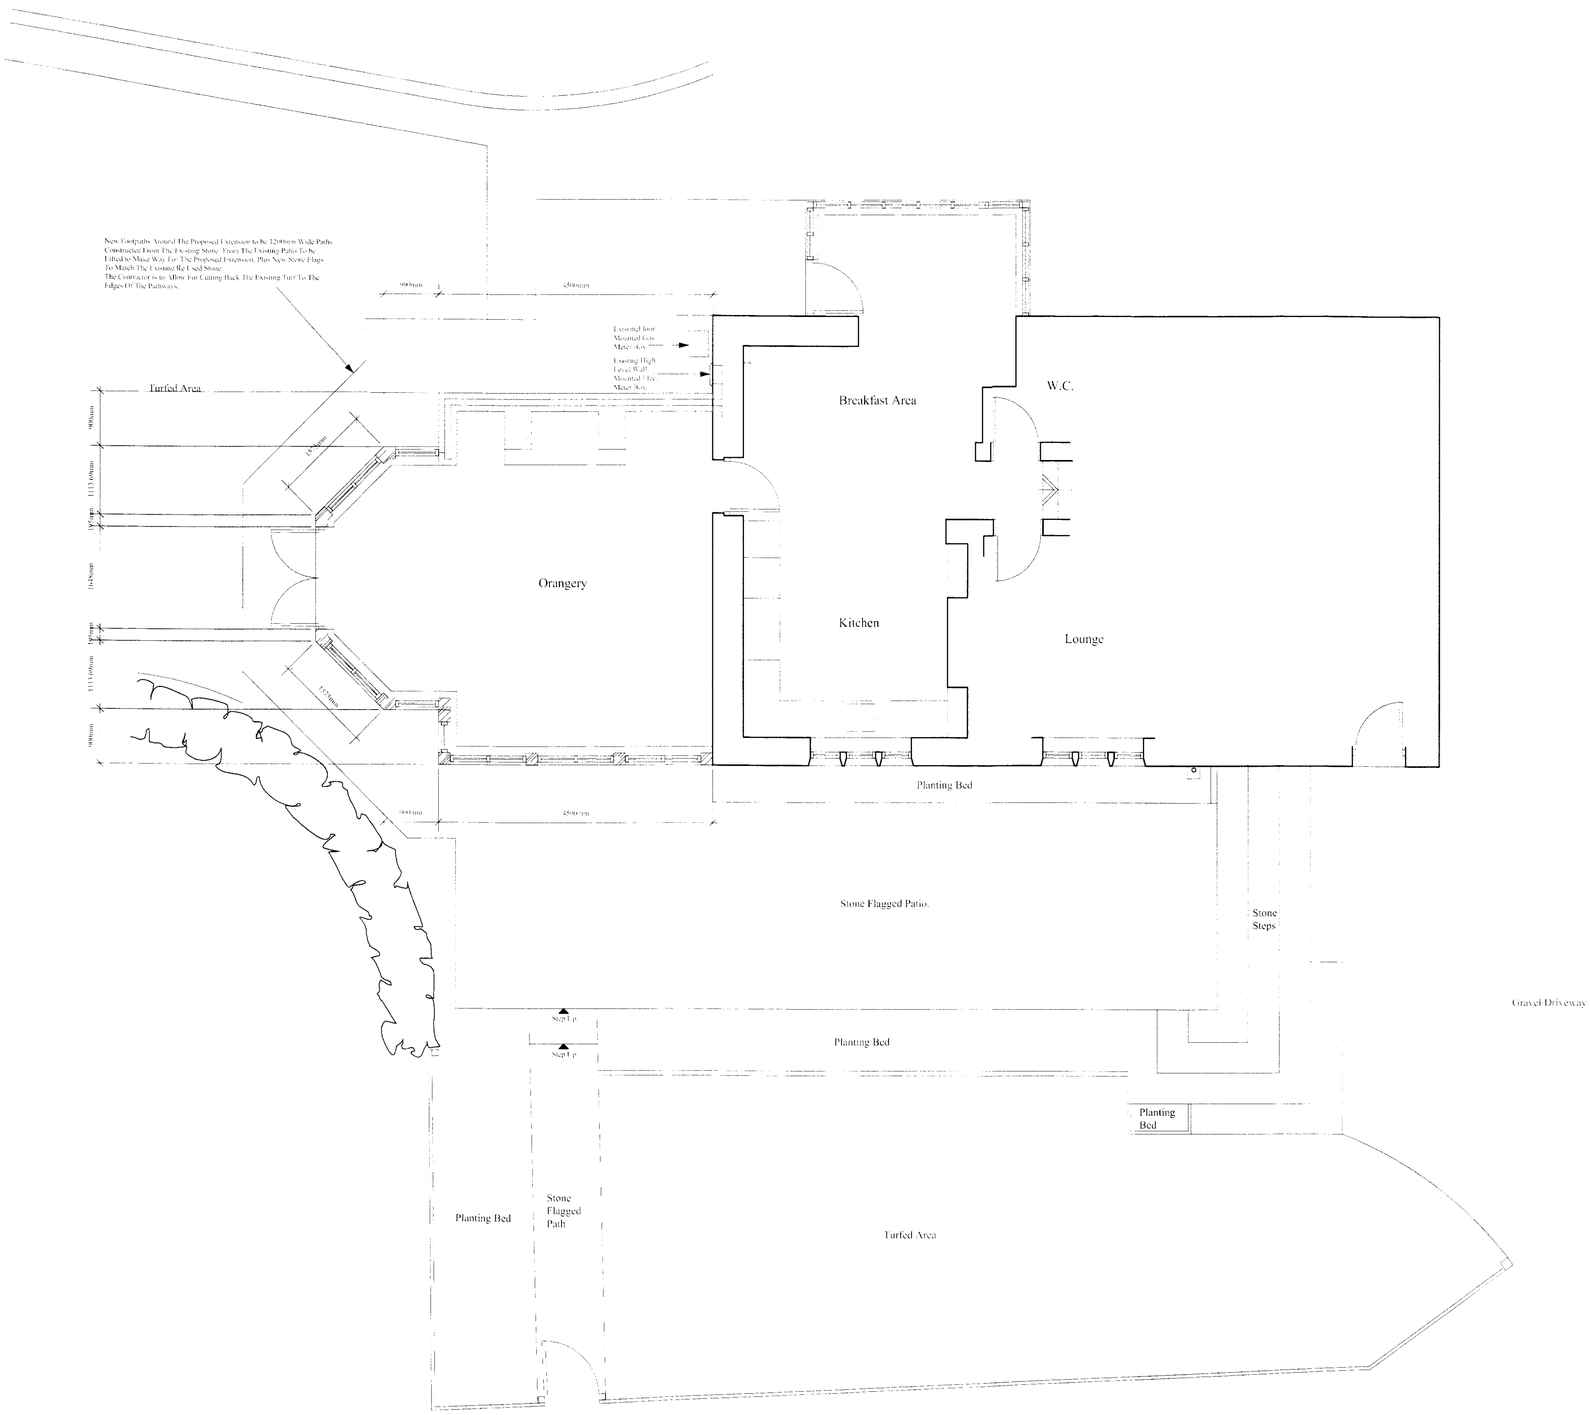

Note:
Extent of proposed extension indicated by hatched masonry and Oak Frame to walls.

Any glazing within windows below 800mm, from floor level to be in toughened laminate glazing.
Any glazing within doors below 1500mm, from floor level to be in toughened laminate glazing.

RJB

A Member of The Chartered Institute of Architectural Technologists
Unit 10 - Quays Reach Cassidys Way, Off South Lancasters Road,
Salford Quays, Salford M50 2PY
Tel: Fax 0161 737 8123 Mobile 0771 [illegible]
e-mail address: rjb@rjbarchitecturaldesigns.co.uk

Client
Mr M. Ball

Project
Extension to
Spite Hall
Lake Road
Rudyard

Subject
Proposed Part Plan

Date	Scale	Drawn	Rev
01/10	1:50		

Drawing Number
10395/ 03

RJB Architectural Designs take no responsibility for any dimensions obtained by scaling from this drawing. If no dimension is shown the recipient must ascertain the dimension specifically from RJB Architectural Designs. Supplying this drawing in digital form is solely for convenience and no reliance may be placed on digital data. All data must be checked against hard copy. Dimensions must be checked on site. Any discrepancies must be reported to RJB Architectural Designs immediately. This drawing is copyright of RJB Architectural Designs.