ROB*ert* L **FORD**

private architectural practitioner and rural development consultant

PARKSIDE PARK ROAD LEEK STAFFORDSHIRE ST13 8JT

robl ford@btopenworld.com / 01538 398290 / 07969 68 68 86

NORTH

SITE

AGRICULTURAL BUILDING REFERRED TO CROSS HATCHED

10 METRES X 20 METRES X 10 AT 1:2500 SCALE

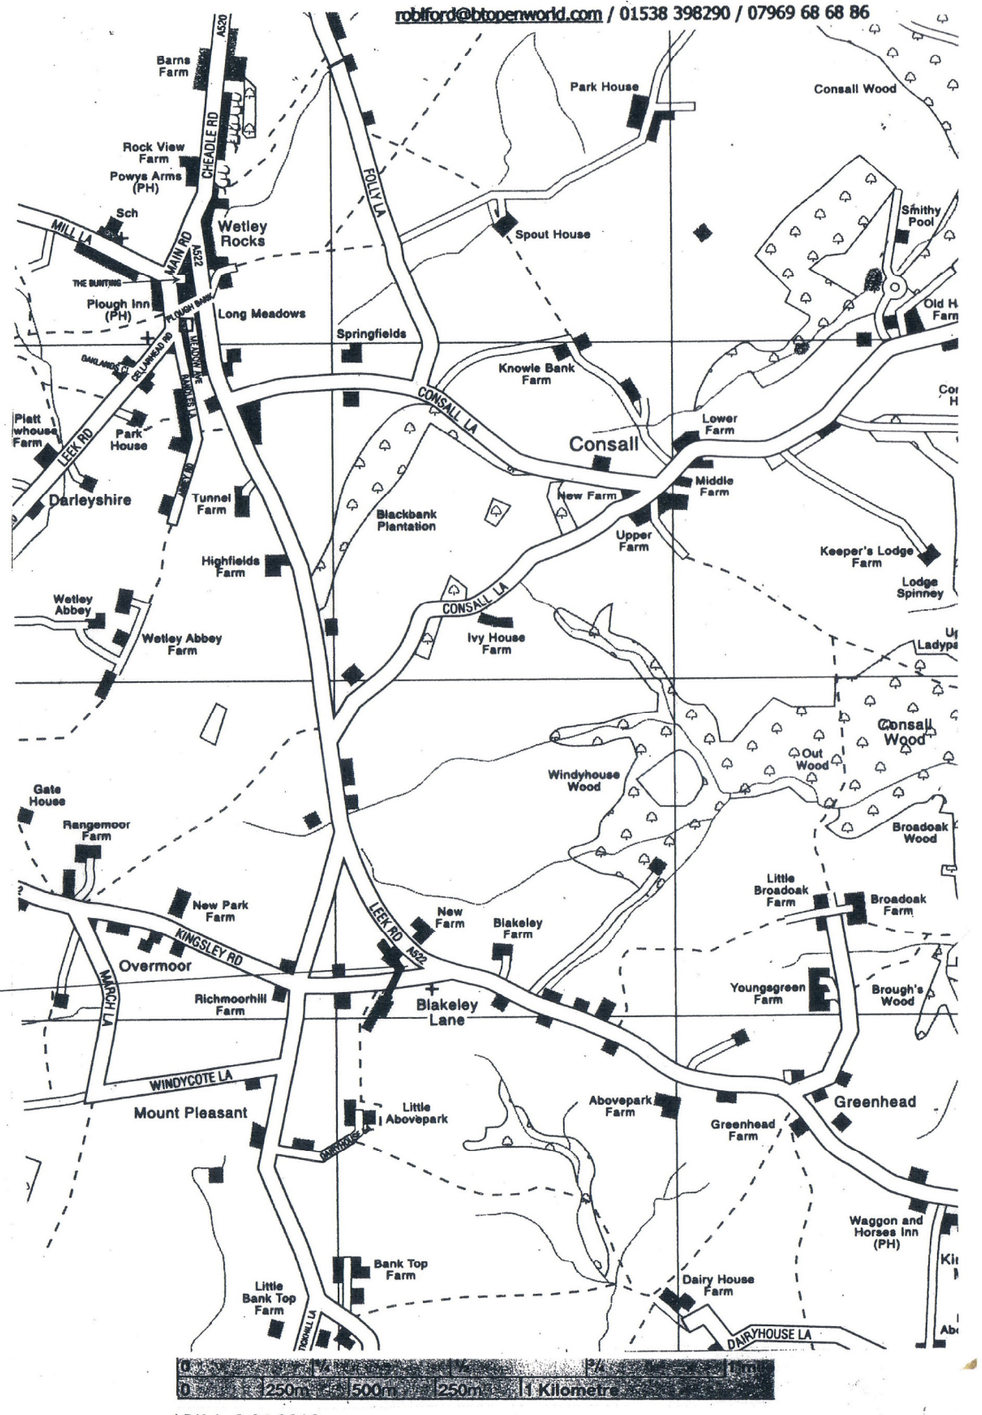

LBK Ag2 04 2018

DRAWING NO. **LBK Ag2 01 SITE LOCATION** 1:2500 SCALE IF PRINTED IN FULL AT A3

SHOWING AN EXISTING AGRICULTURAL BUILDING TO BE RETAINED AT
LITTLE BLAKELY LANE FARM BLAKELY LANE KINGSLEY ST10 2PT

04 2018