ROBert L FORD

private architectural practitioner and rural development consultant

PARKSIDE PARK ROAD LEEK STAFFORDSHIRE ST13 8JT

robliford@btopenworld.com / 01538 398290 / 07969 68 68 86

PROPOSED TREE BELT (UNDER SEPARATE PLANNING APPLICATION)

ZONE A 1800 MIN. PENDUNCULATE OAK AT 2.4 SPACING WITH UNDER STOREY OF HOLLY

ZONE B 1800 MIN. SILVER BIRCH AT 1.8 RANDOM SPACING WITH UNDER STOREY OF HOLLY / HAWTHORN 50%/50% AS WHIPS AT 0.9 RANDOM SPACING IN PARTIAL DRIFTS

ZONES C AND D HOLLY / HAWTHORN AS B WITH 4 NO. RANDOMLY SPACED 1800 MIN. ROWAN

ALL TO BE GROWN FROM LOCALLY SOURCED SEED. PLANTATION TO BE CONTAINED TO ALL SIDES WITH A POST AND WIRE STOCK PROOF FENCE

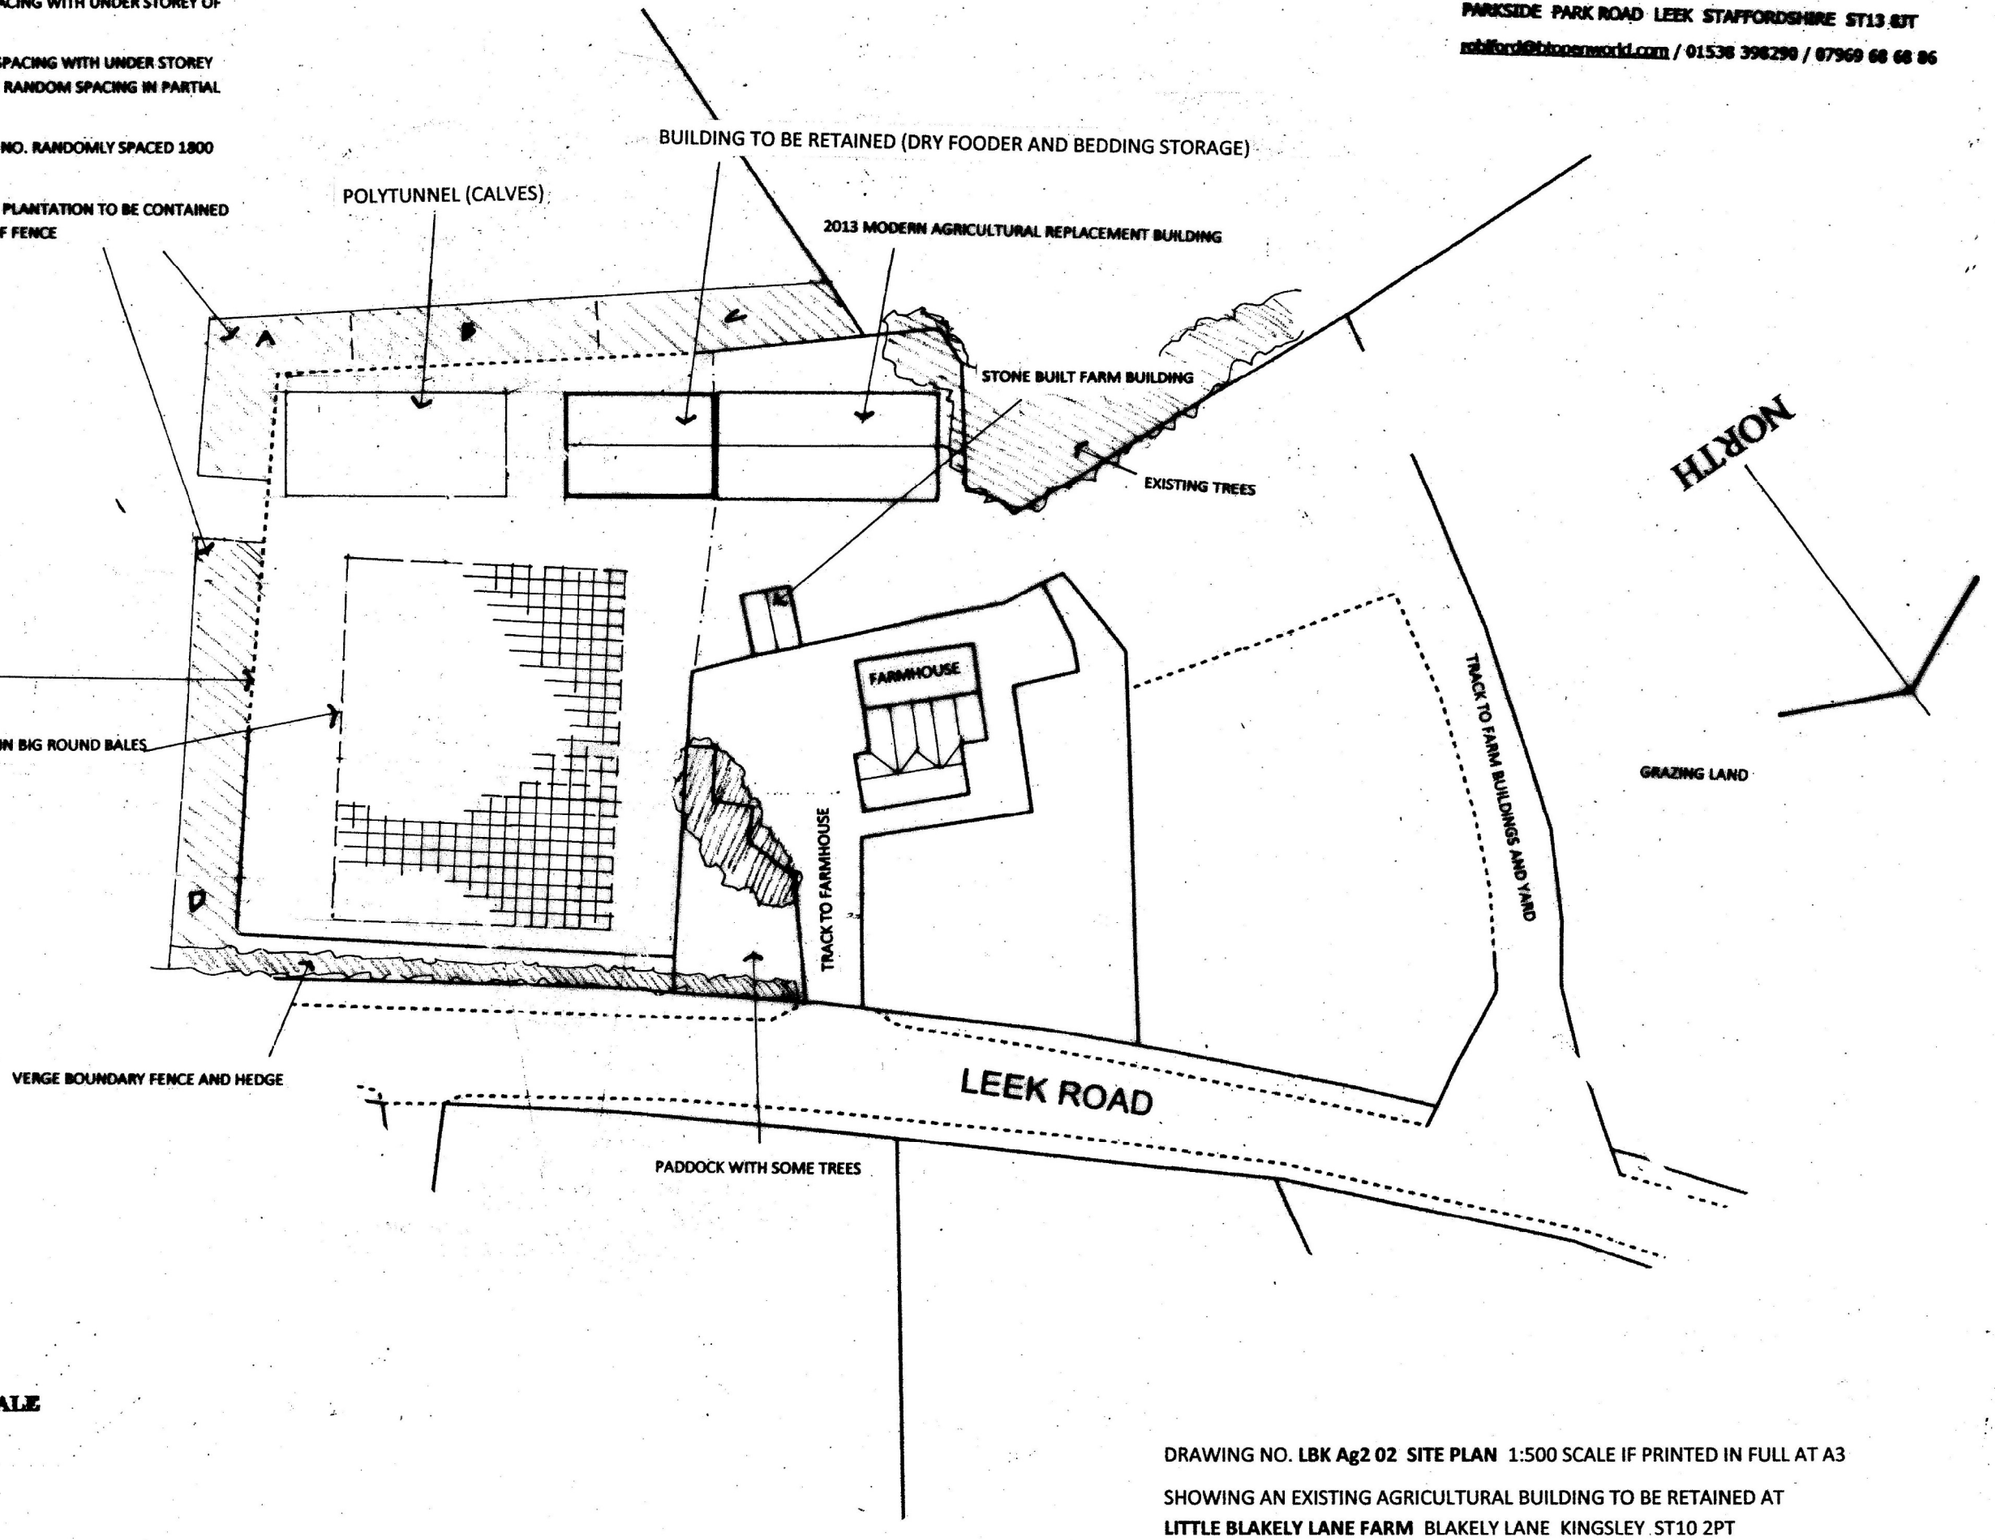

1 METRE X 25 METRES AT 1:500 SCALE

DRAWING NO. **LBK Ag2 02 SITE PLAN** 1:500 SCALE IF PRINTED IN FULL AT A3

SHOWING AN EXISTING AGRICULTURAL BUILDING TO BE RETAINED AT
LITTLE BLAKELY LANE FARM BLAKELY LANE KINGSLEY ST10 2PT

04 2018