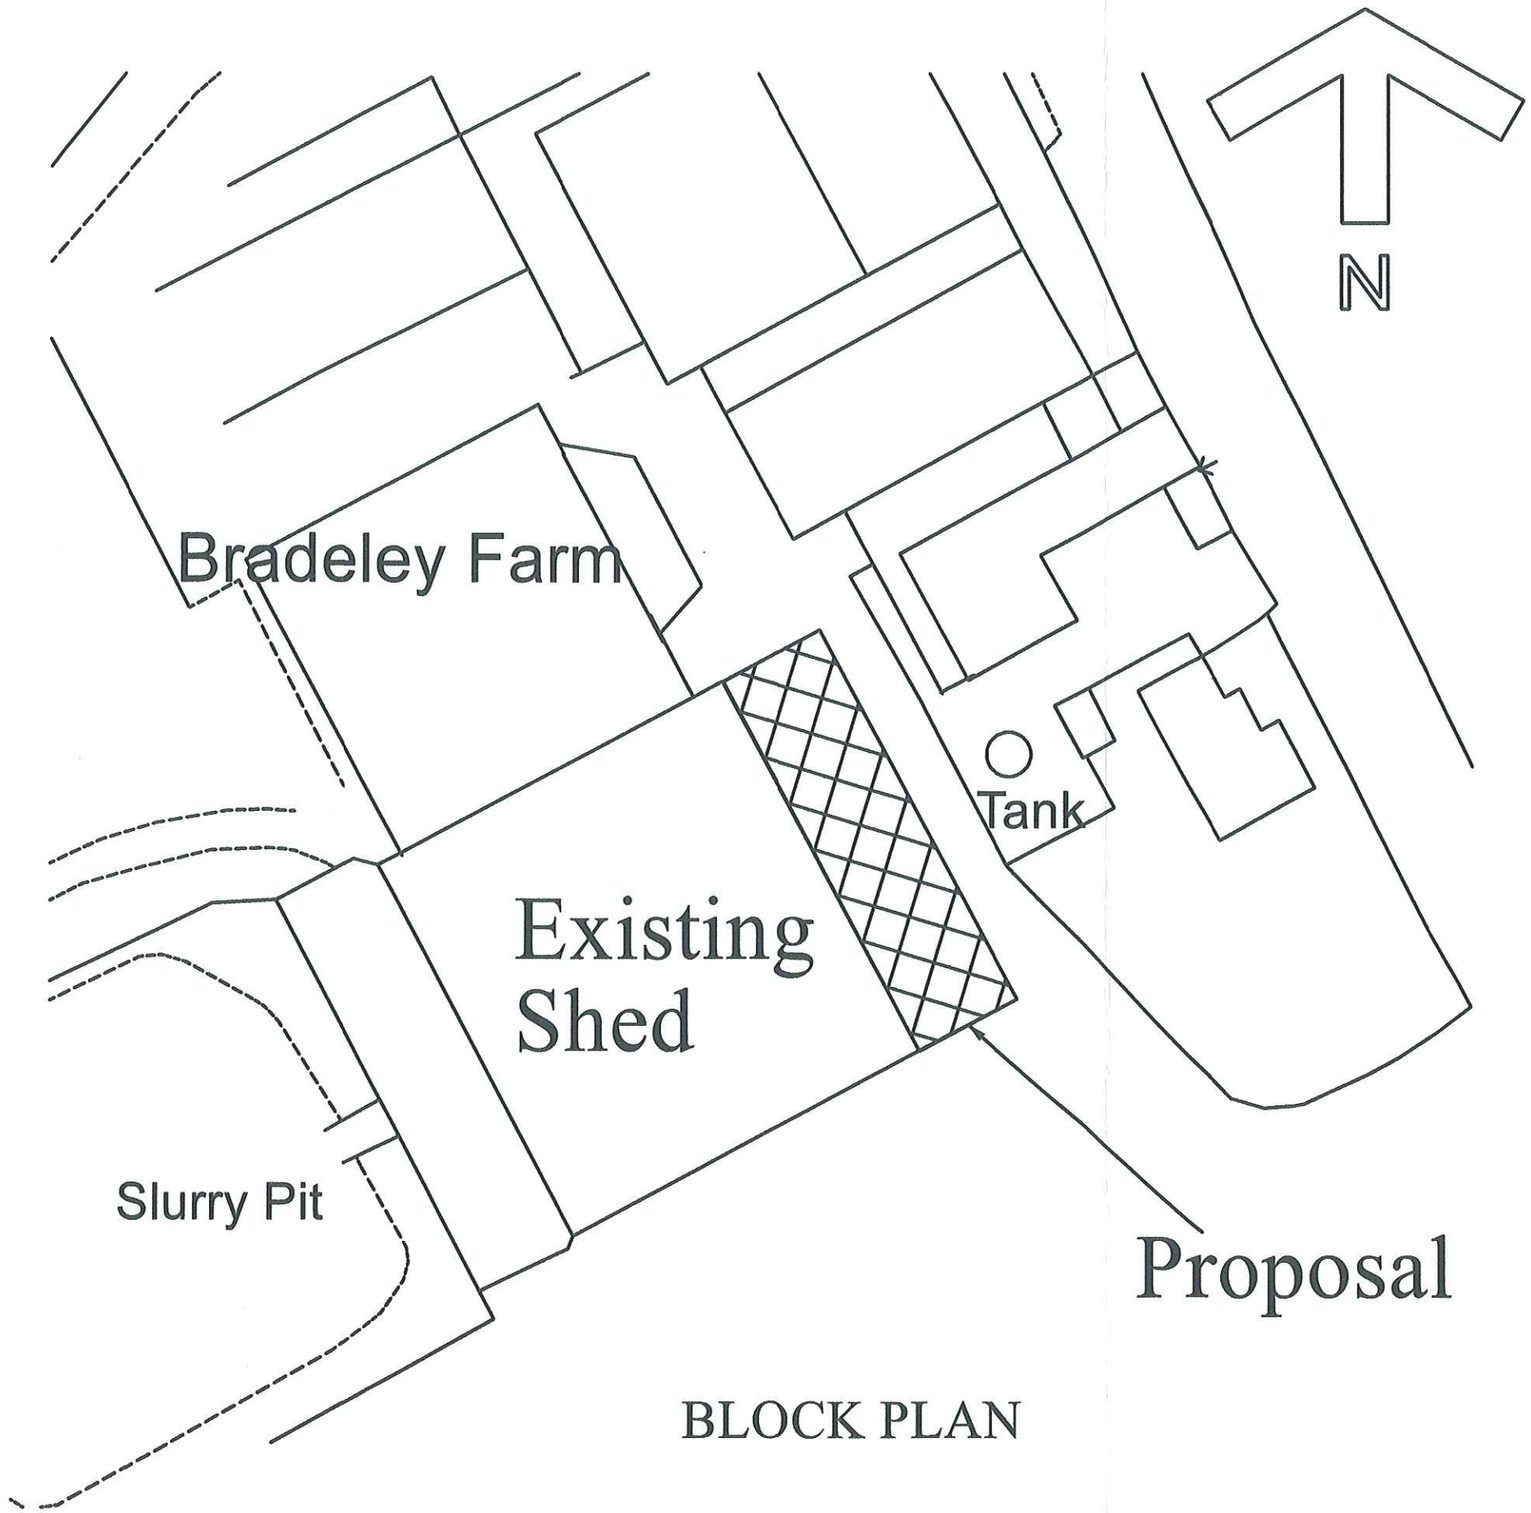


BLOCK PLAN

WHEAT BROTHERS

DATE JANUARY 2018

PROPOSED EXTENSION
TO SHED

AT
BRADELEY FARM,
ADDERLEY,
CHEADLE,
STOKE-ON-TRENT
ST10 2MJ

SCALE:
BLOCK PLAN 1:500

DRAWN BY:

MALCOLM SALES
QUANTITY SURVEYORS, DESIGNERS
& BUILDING COST CONSULTANTS
CURCHILL SUITE,
LULWORTH HOUSE,
51, HIGH STREET,
CHEADLE, STOKE-ON-TRENT,
STAFFS. ST10 1AR
TEL: 01538 757233
MOB: 07889 225437
E-MAIL: Malcolm.sales@salesqs.co.uk

FOR PLANNING APPLICATION

DRAWING NR. 1801/06/03