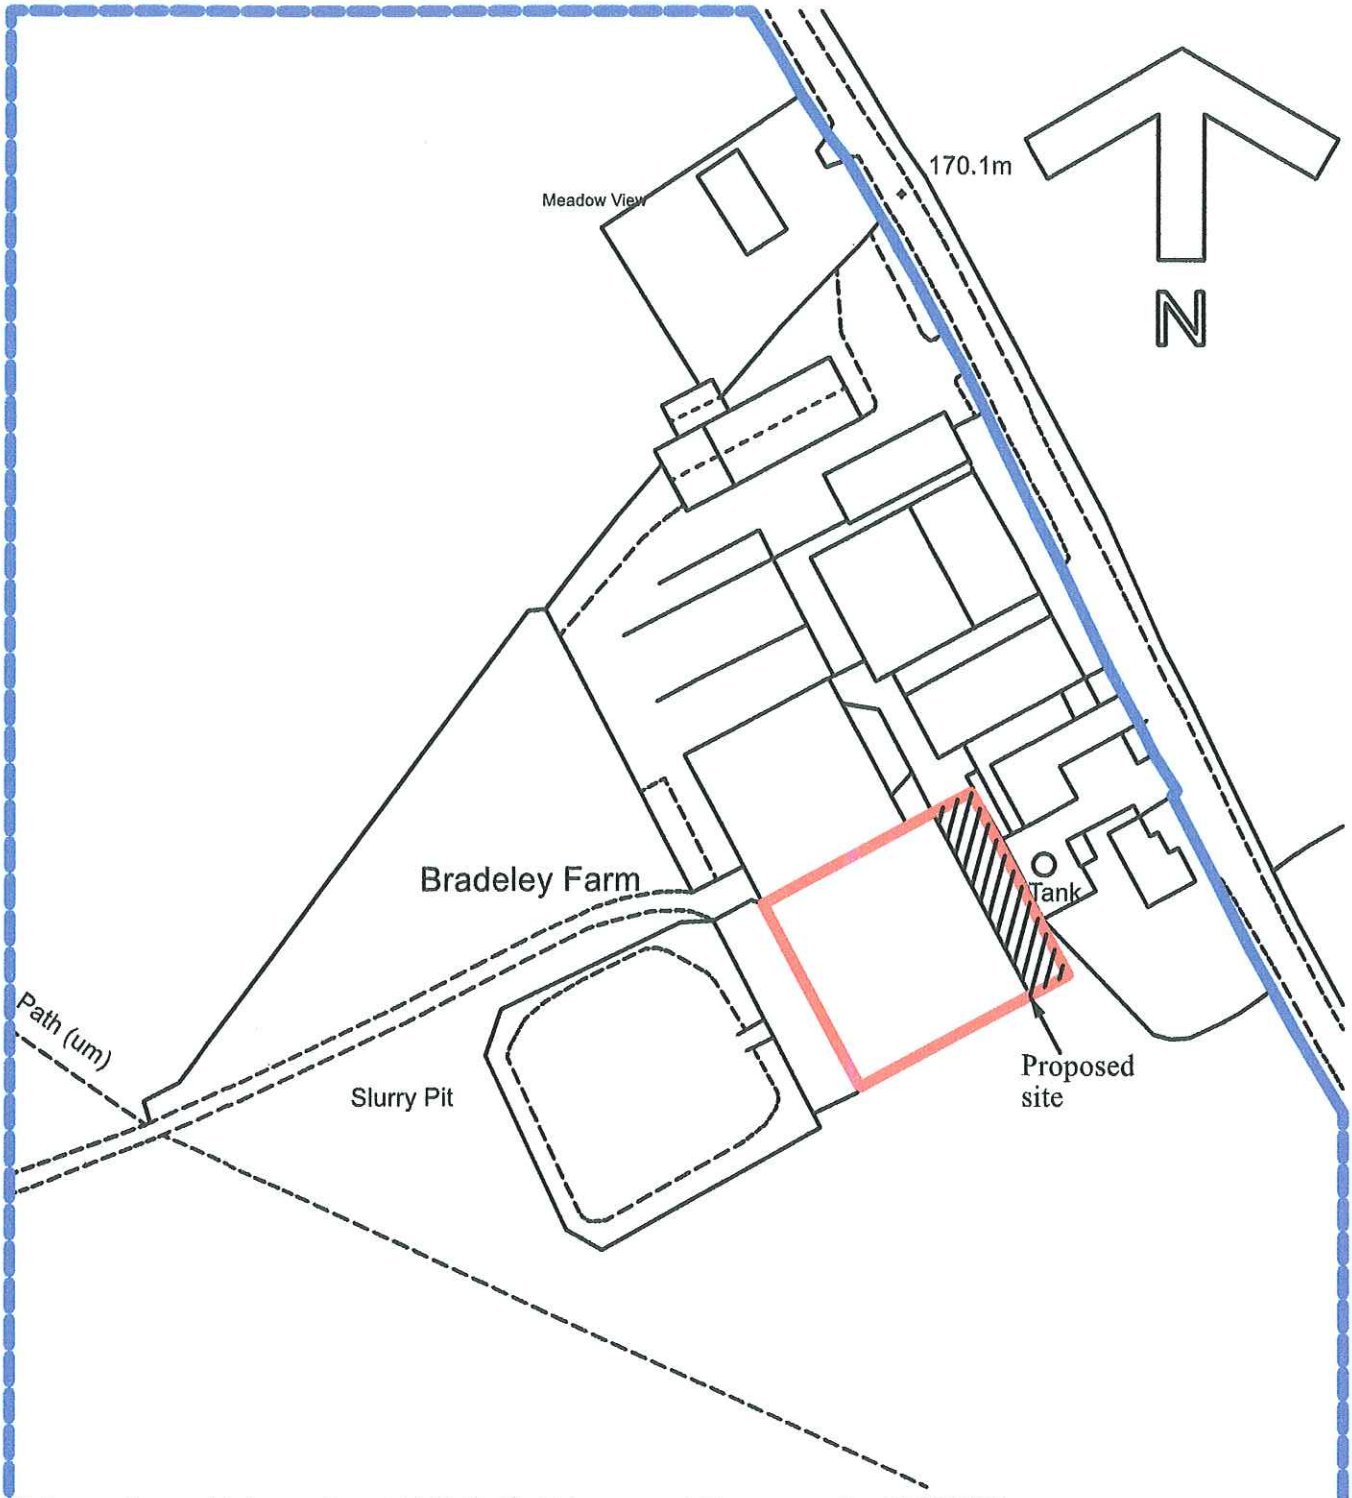

Ordnance Survey (c) Crown Copyright 2016. All rights reserved. Licence number 100022432

WHEAT BROTHERS

DATE JUNE 2016

PROPOSED EXTENSION
TO SHED

AT

BRADELEY FARM,
ADDERLEY,
CHEADLE,
STOKE-ON-TRENT. ST10 2NJ

SCALES
PLAN 1:1250

DRAWN BY
MALCOLM SALES
QUANTITY SURVEYORS, DESIGNERS
& BUILDING COST CONSULTANTS
CHURCHILL SUITE, LULWORTH HOUSE,
51, HIGH STREET,
CHEADLE, STOKE-ON-TRENT,
STAFFS. ST10 1AR
TEL. 01538 757233
MOB: 07889 225437
E-MAIL Malcolm.Sales@salesqs.co.uk
DRAWING NR. 1801/06/04

FOR PLANNING
APPLICATION