

FRONT (NORTH) ELEVATION

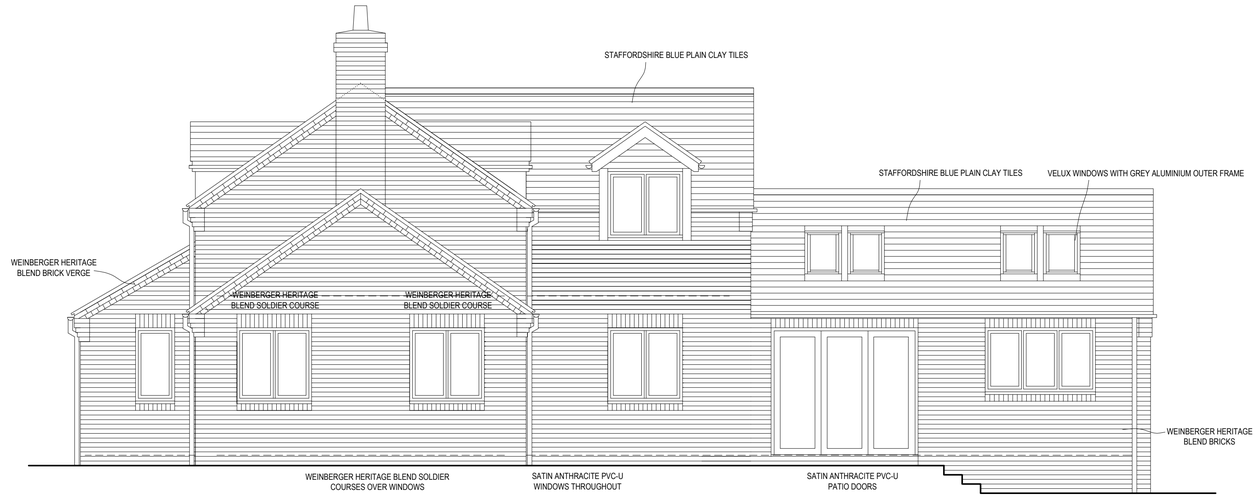

SIDE (WEST) ELEVATION

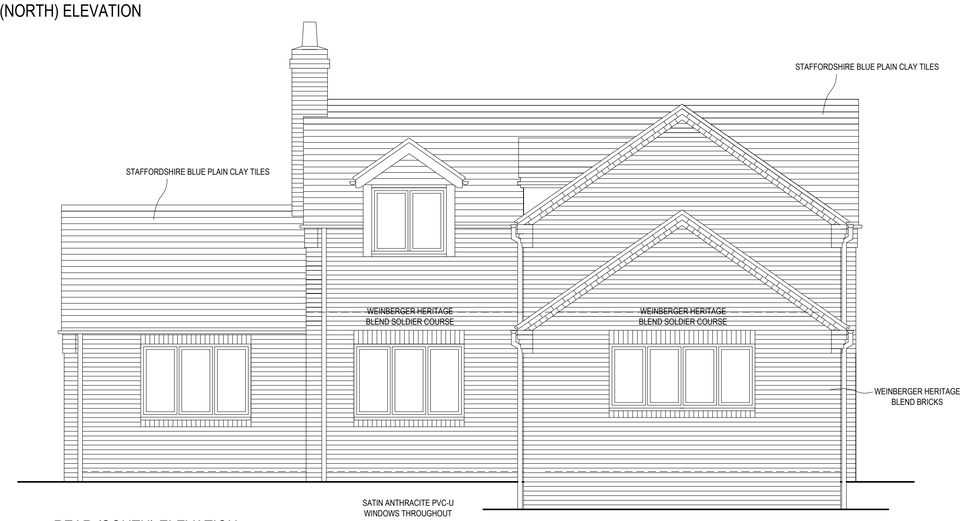

REAR (SOUTH) ELEVATION

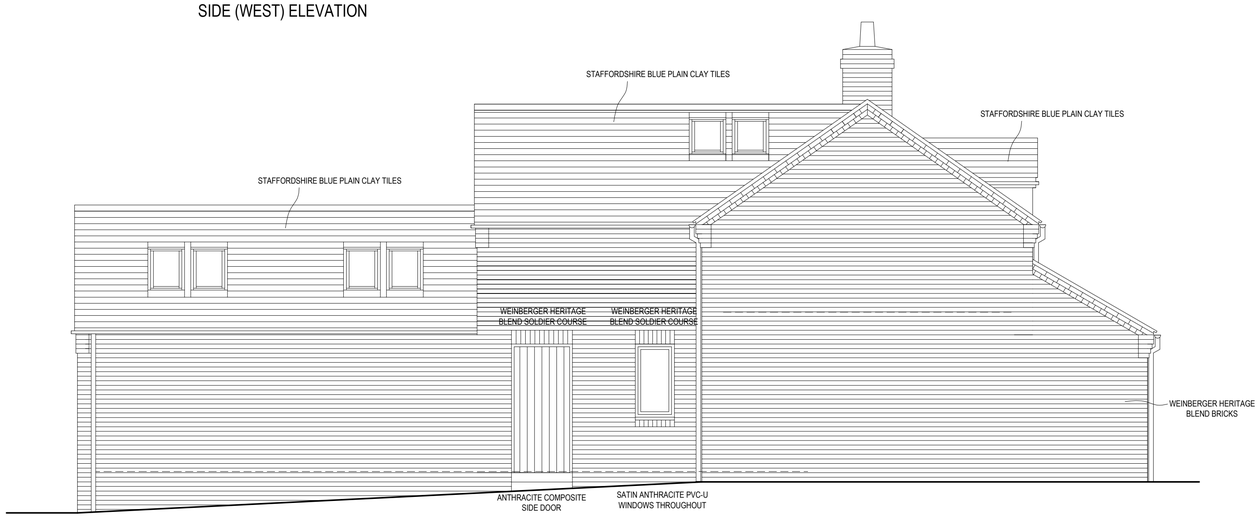

SIDE (WEST) ELEVATION

SCALE (ELEVATIONS)
0 1m 5m

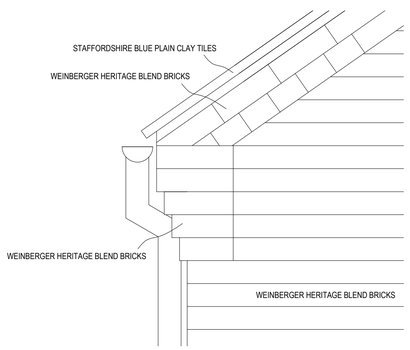

VERGE DETAIL 1:10

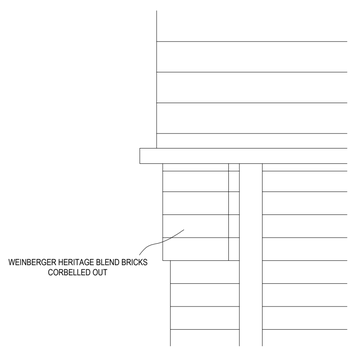

VERGE / EAVES DETAIL 1:10

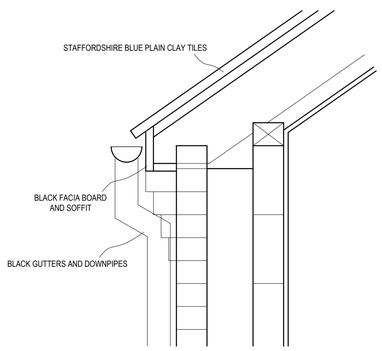

EAVES DETAIL 1:10

SCALE (EAVES AND VERGE DETAILS)
0 0.2m 1m

NOTES:
BUILDER TO CHECK SETTING OUT DIMENSIONS WITH THE ARCHITECT PRIOR TO CONSTRUCTION AND NOT RELY ON SCALING OFF DRAWINGS.

NOTES:

REV.	DESCRIPTION	DATE	INT.
C	DETAILS	MAR 18	DB
B	DWELLING DESIGN REVISED	NOV 16	DB
A	BUILDINGS REDUCED IN SIZE	AUG 16	DB

DAVID BAILEY ARCHITECT LTD
Gillow Fold Farm, 26 Mow Lane, Gillow Heath,
Biddulph, Staffordshire, ST8 6QQ
Tel: 01782 516355 Fax: 01782 516355
E-mail: davidbailey.architect@btinternet.com

CLIENT: MR. AND MRS. SHORE
1 PENNINE WAY, BIDDULPH,
STAFFORDSHIRE, ST8 7EH

SCALE: 1:50 @A1
DATE: JAN 2016
DRAWN BY: DB

PROJECT: HURST ROAD, BIDDULPH - DETACHED HOUSE (REVISED)& GROUNDWORKER'S STORAGE
TITLE: ELEVATIONS - PROPOSED DETACHED HOUSE
JOB NUMBER: 00717
DRAWING NUMBER: 15C