

Existing Site Plan


Scale 1 : 200

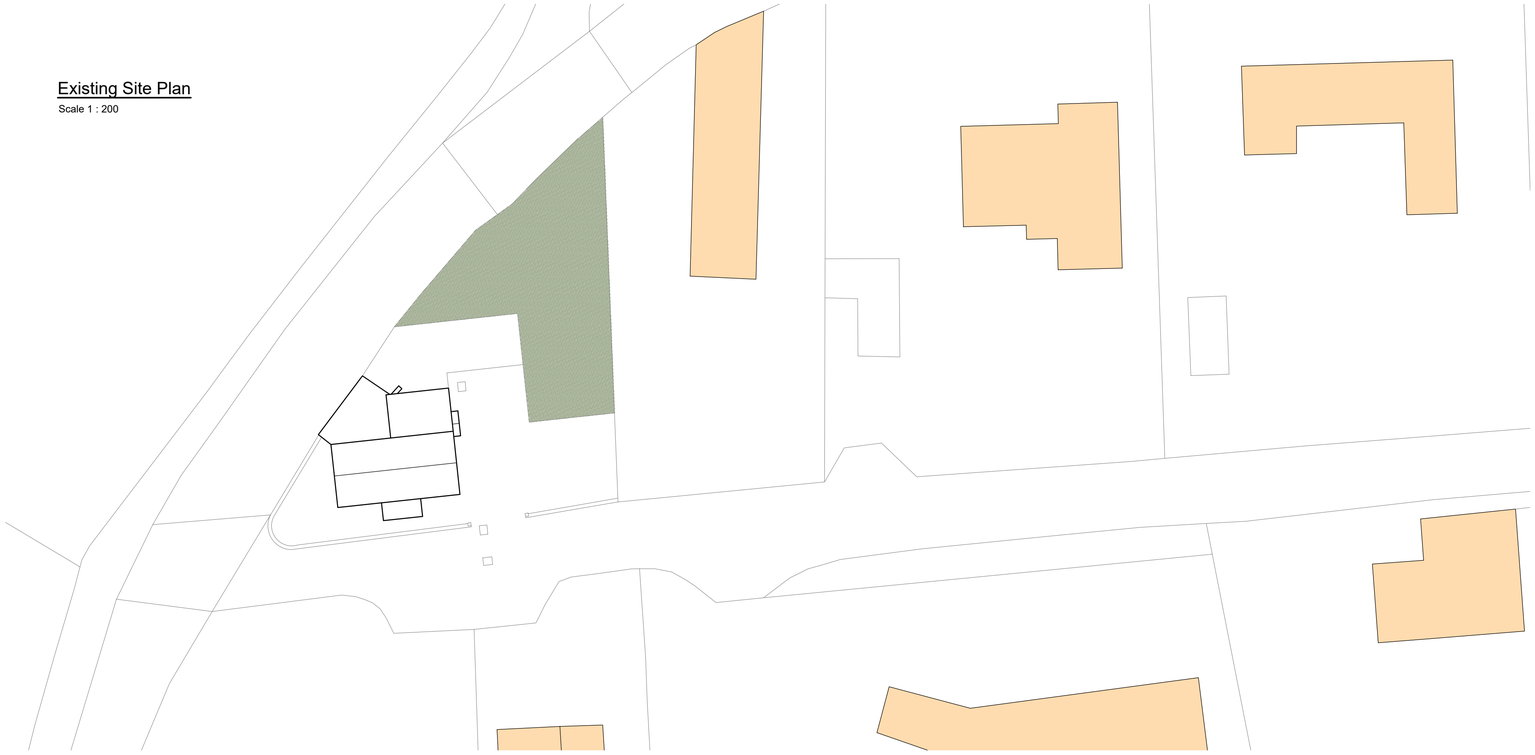

Proposed Site Plan

Scale 1 : 200

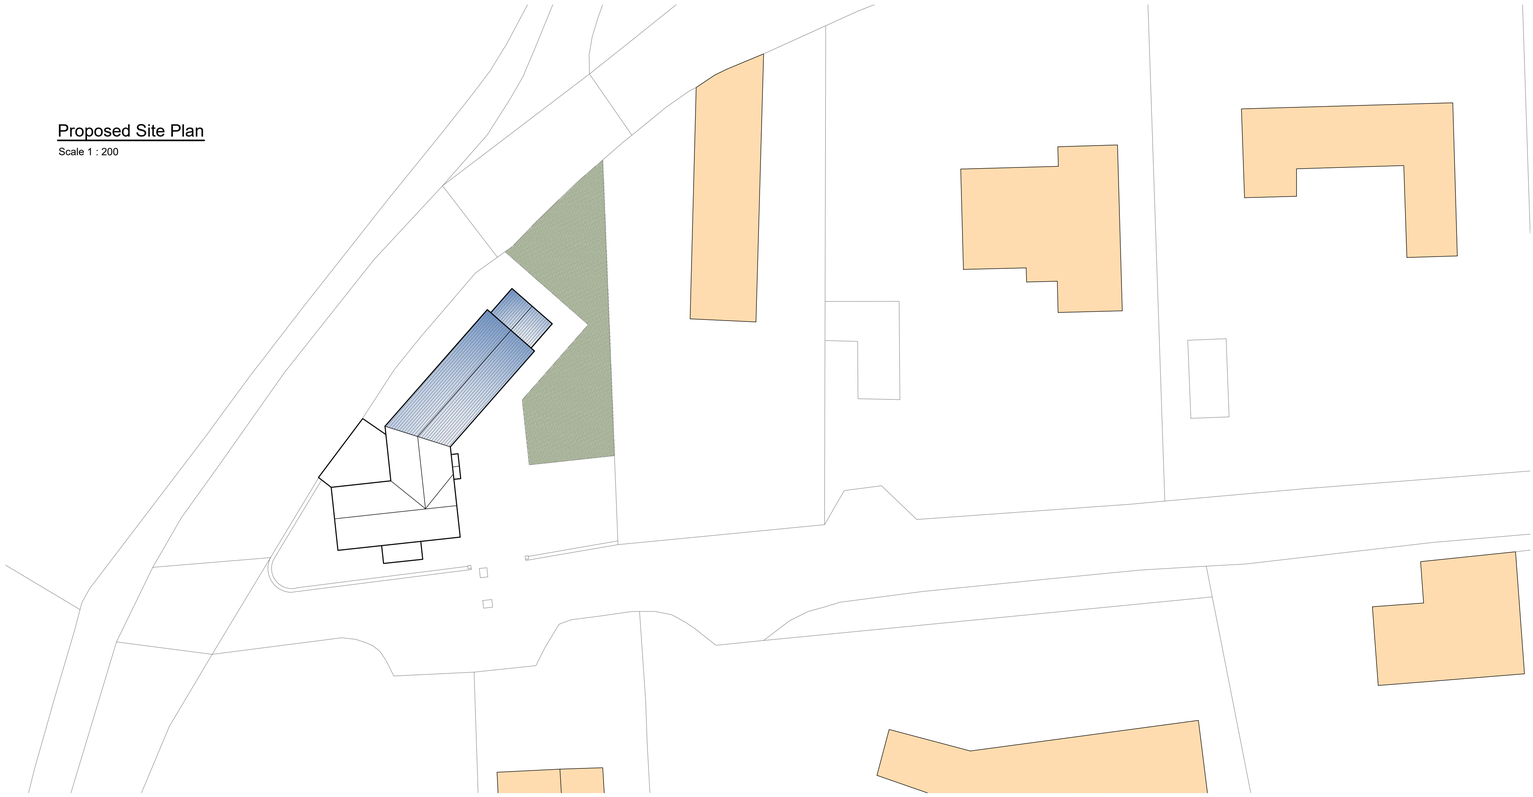

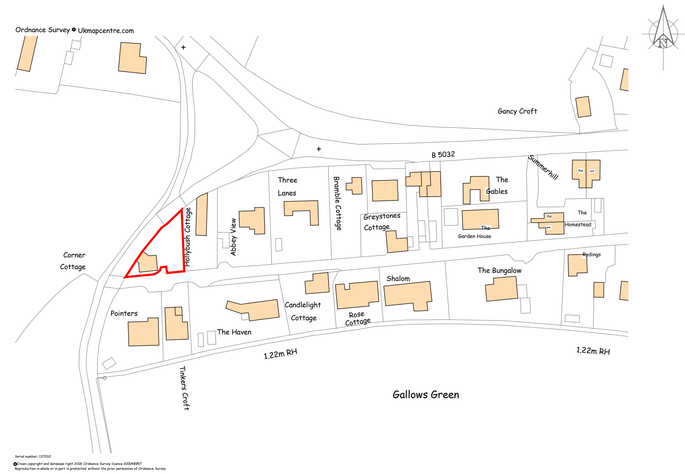


Serial number: 137332

© Crown copyright and database right 2018 Ordnance Survey licence 100044957
Reproduction in whole or in part is prohibited without the prior permission of Ordnance Survey

Location Plan

Scale 1 : 1250

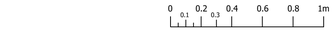

SCALE 1:20



SCALE 1:50

Rev.	Revision Description	Drn			Date

A.J.S.
Structural Design
62 Carter Street
Uttoxeter
Staffs. ST14 8EU
Tel: 01889 568056
Fax: 01889 569805

Client:

Mr & Mrs Jenkinson
Corner Cottage, Gallows Green, Alton,
Stoke-on-Trent, ST10 4BN

Title:

Proposed Two Storey Rear Extension:
Location Plan, Existing and Proposed Site Plans

Drawn by:	Date:	Index No.:
JG	April 2018	

Scales:

As Shown Paper Size A1

Drawing No:

C1516 - 003

Revision