
ROB*ert* L **FORD**

private architectural practitioner and rural development consultant


PARKSIDE PARK ROAD LEEK STAFFORDSHIRE ST13 8JT

roblford@btopenworld.com / 01538 398290 / 07969 68 68 86

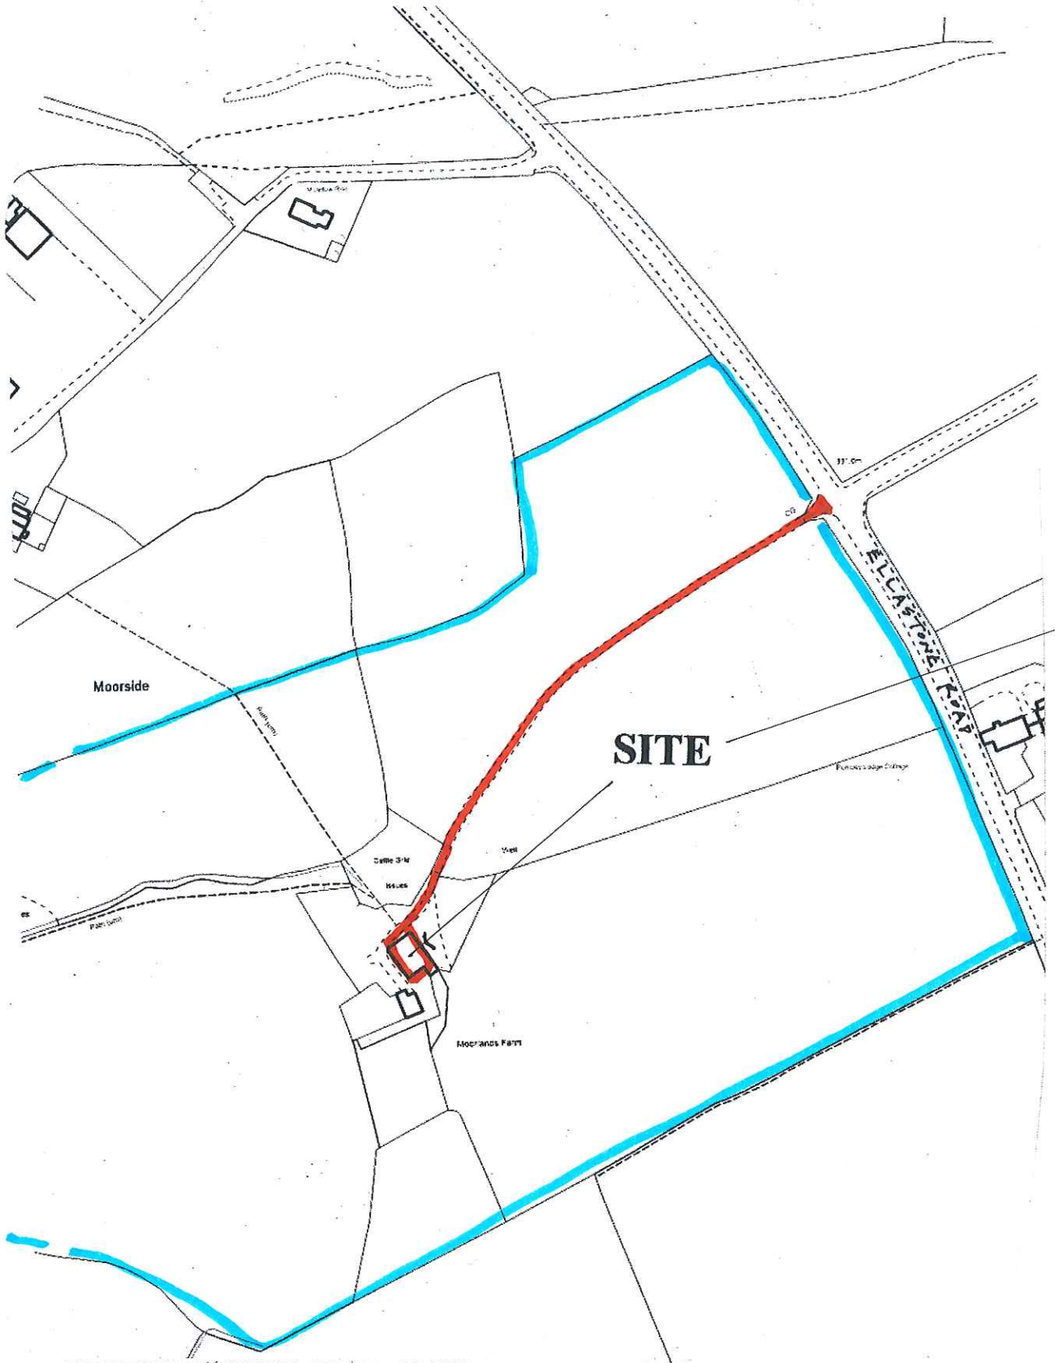

1 METRE X 25 METRES AT 1:500 SCALE

10 METRES X 20 METRES X 10 AT 1:2500 SCALE

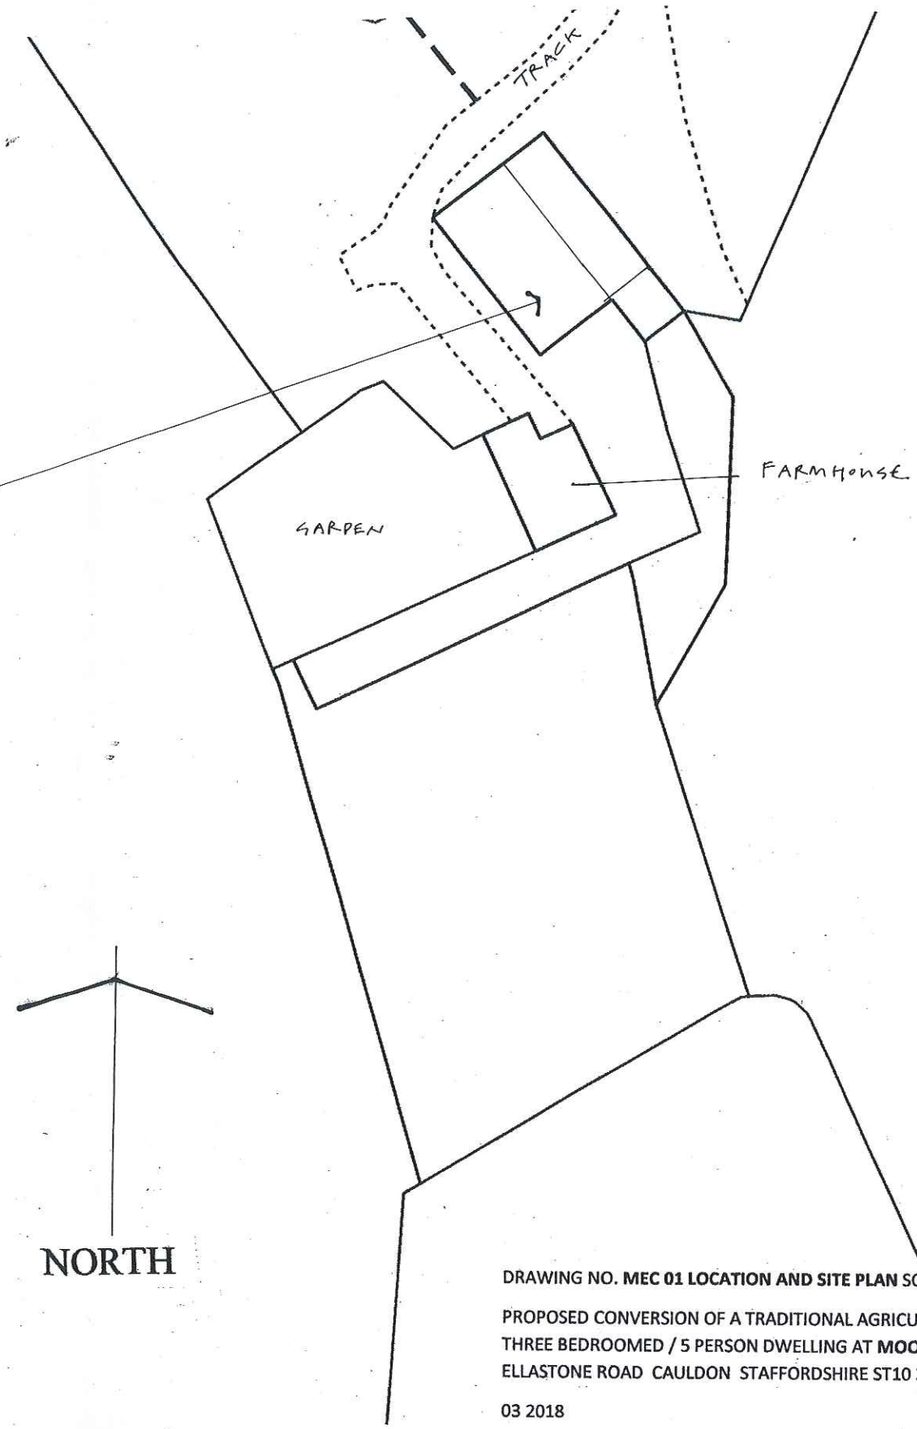

NORTH

DRAWING NO. **MEC 01 LOCATION AND SITE PLAN** SCALE 1:2500 / 1:500 IF PRINTED IN FULL AT A3

PROPOSED CONVERSION OF A TRADITIONAL AGRICULTURAL BUILDING INTO A THREE BEDROOMED / 5 PERSON DWELLING AT **MOORLANDS FARM** ELLASTONE ROAD CAULDON STAFFORDSHIRE ST10 3ET

03 2018