ROBert L **FORD**

private architectural practitioner and rural development consultant

PARKSIDE PARK ROAD LEEK STAFFORDSHIRE ST13 8JT

roblford@btopenworld.com / 01538 398290 / 07969 68 68 86

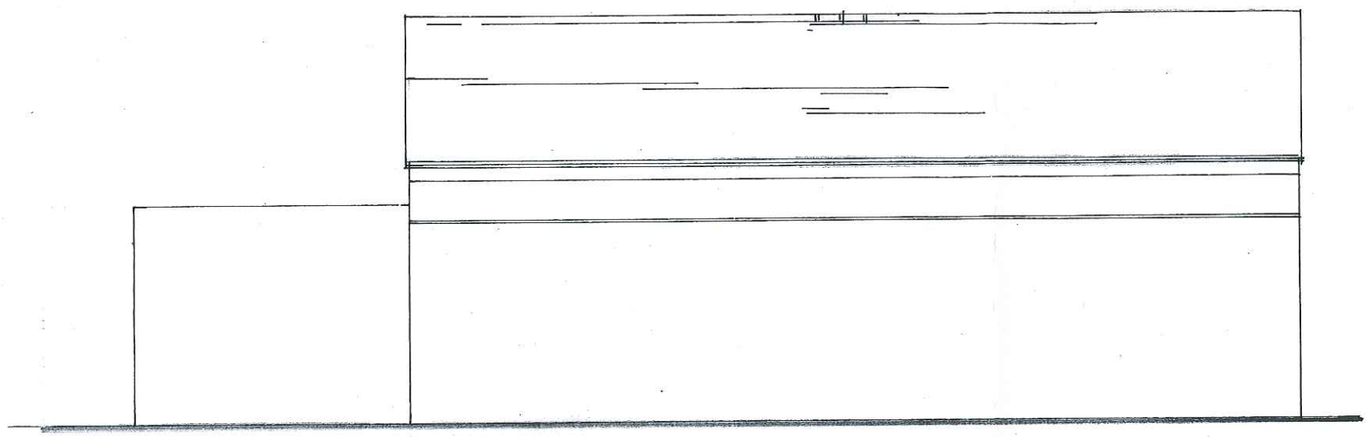

NORTH EAST

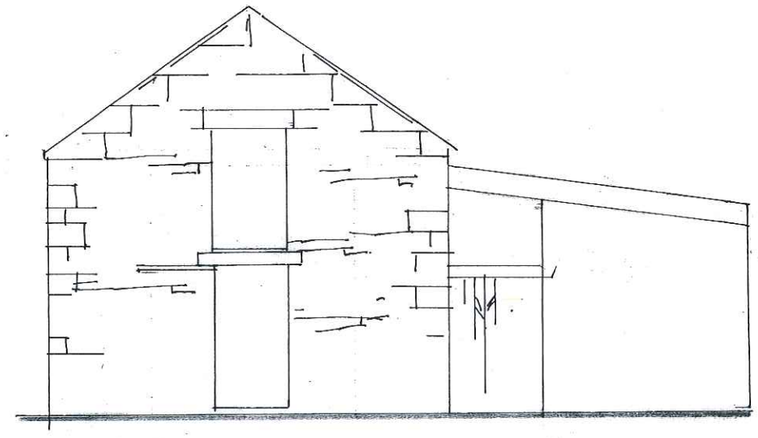

SOUTH EAST

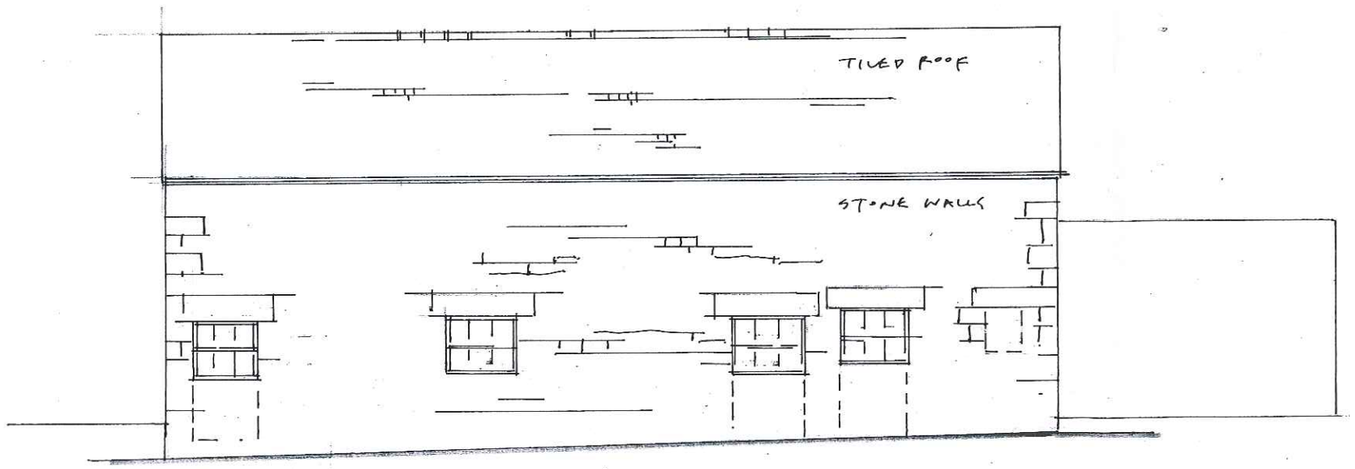

SOUTH WEST

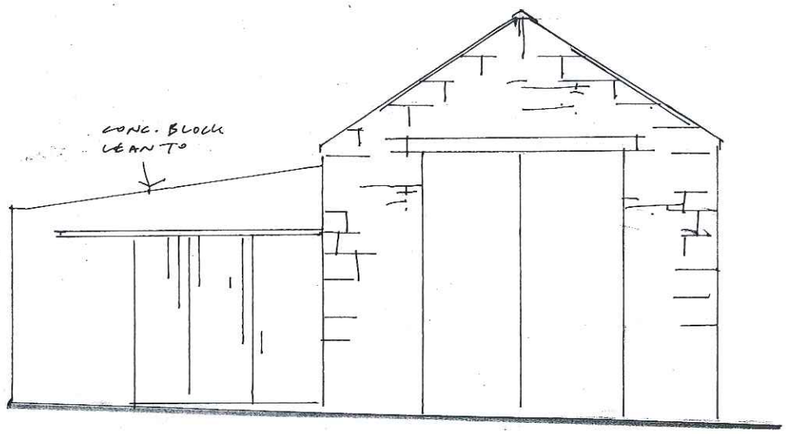

NORTH WEST

1 METRE X 5 METRES AT 1:100 SCALE

DRAWING NO. **MEC 03 ELEVATIONS AS EXISTING** SCALE 1:100 IF PRINTED IN FULL AT A3

PROPOSED CONVERSION OF A TRADITIONAL AGRICULTURAL BUILDING INTO A THREE BEDROOMED / 5 PERSON DWELLING AT **MOORLANDS FARM** ELLASTONE ROAD CAULDON STAFFORDSHIRE ST10 3ET

03 2018