ROB*ert* L **FORD**

private architectural practitioner and rural development consultant

PARKSIDE PARK ROAD LEEK STAFFORDSHIRE ST13 8JT

robiford@btopenworld.com / 01538 398290 / 07969 68 68 86

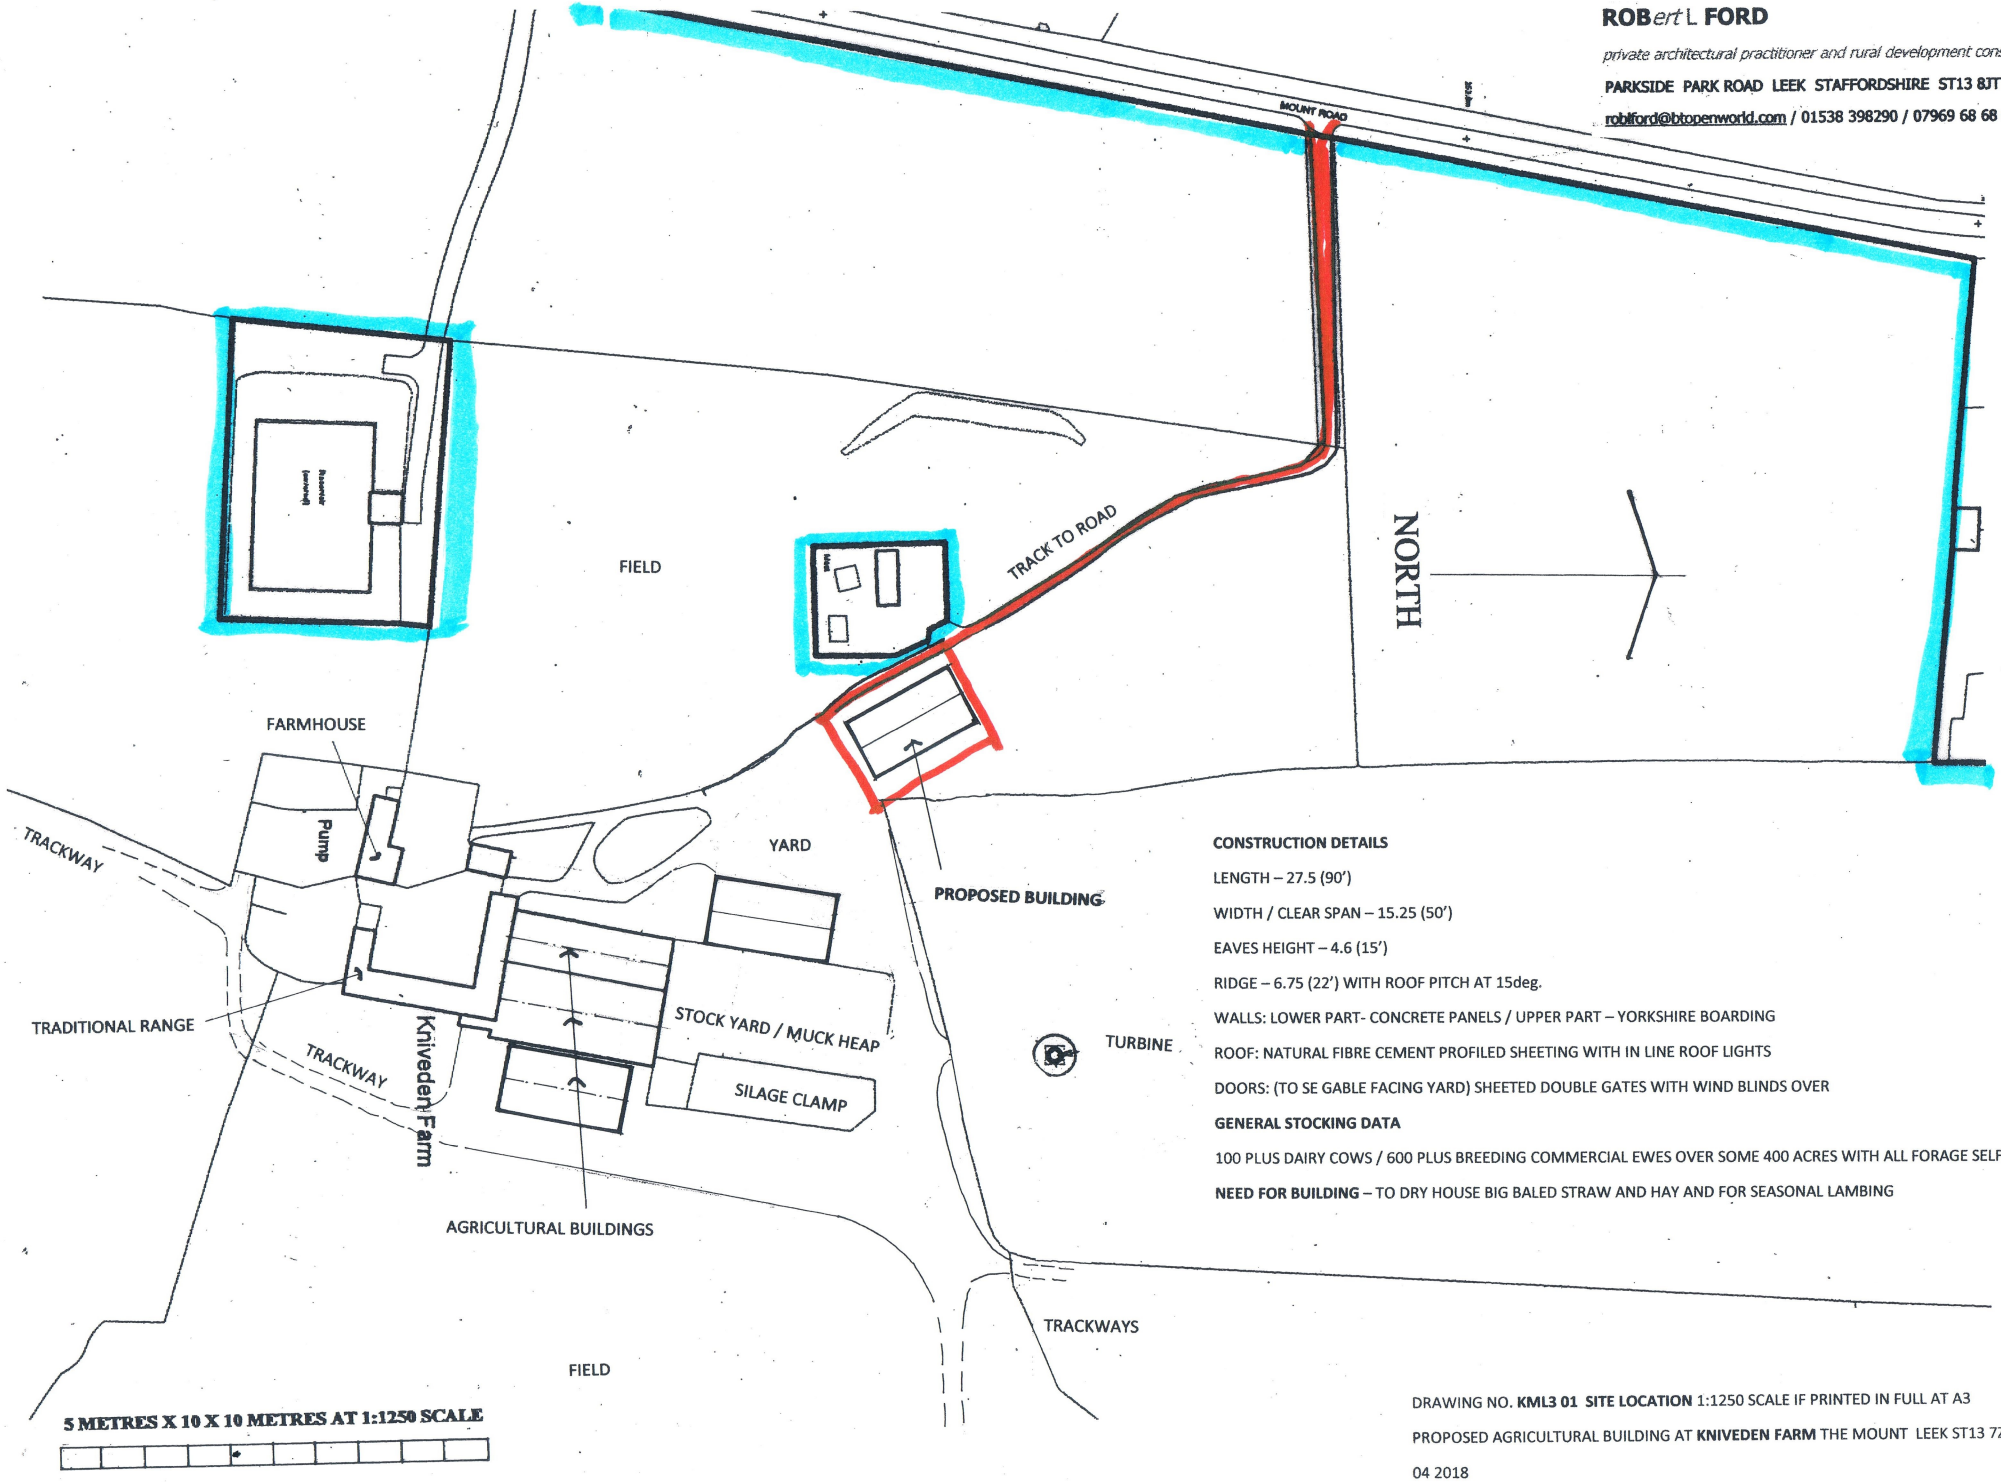

CONSTRUCTION DETAILS

LENGTH – 27.5 (90')

WIDTH / CLEAR SPAN – 15.25 (50')

EAVES HEIGHT – 4.6 (15')

RIDGE – 6.75 (22') WITH ROOF PITCH AT 15deg.

WALLS: LOWER PART- CONCRETE PANELS / UPPER PART – YORKSHIRE BOARDING

ROOF: NATURAL FIBRE CEMENT PROFILED SHEETING WITH IN LINE ROOF LIGHTS

DOORS: (TO SE GABLE FACING YARD) SHEETED DOUBLE GATES WITH WIND BLINDS OVER

GENERAL STOCKING DATA

100 PLUS DAIRY COWS / 600 PLUS BREEDING COMMERCIAL EWES OVER SOME 400 ACRES WITH ALL FORAGE SELF FOUND

NEED FOR BUILDING – TO DRY HOUSE BIG BALED STRAW AND HAY AND FOR SEASONAL LAMBING

DRAWING NO. **KML3 01 SITE LOCATION** 1:1250 SCALE IF PRINTED IN FULL AT A3

PROPOSED AGRICULTURAL BUILDING AT **KNIVEDEN FARM** THE MOUNT LEEK ST13 7ZX

04 2018