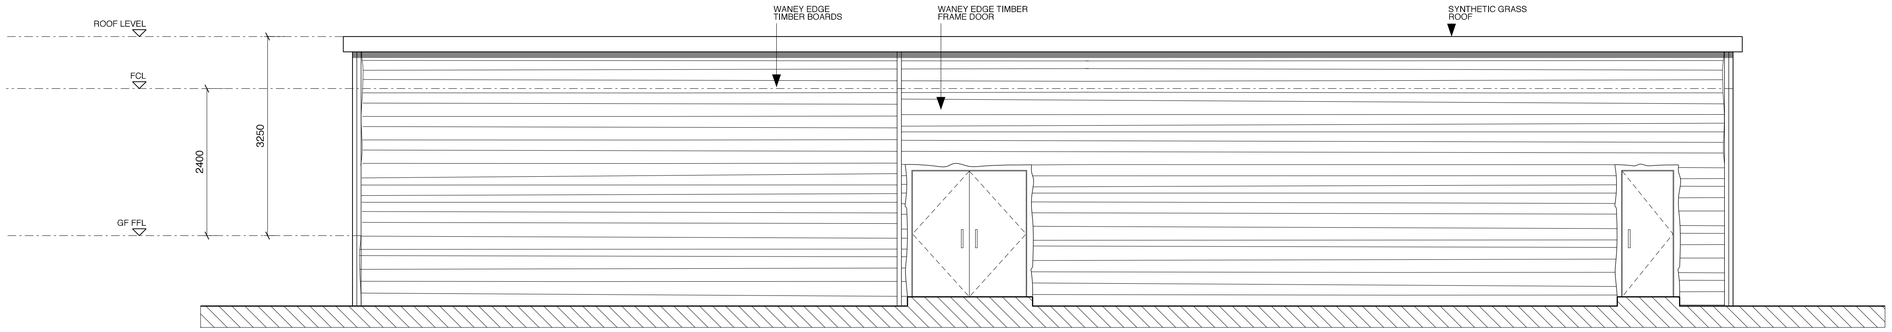

ELEVATION A

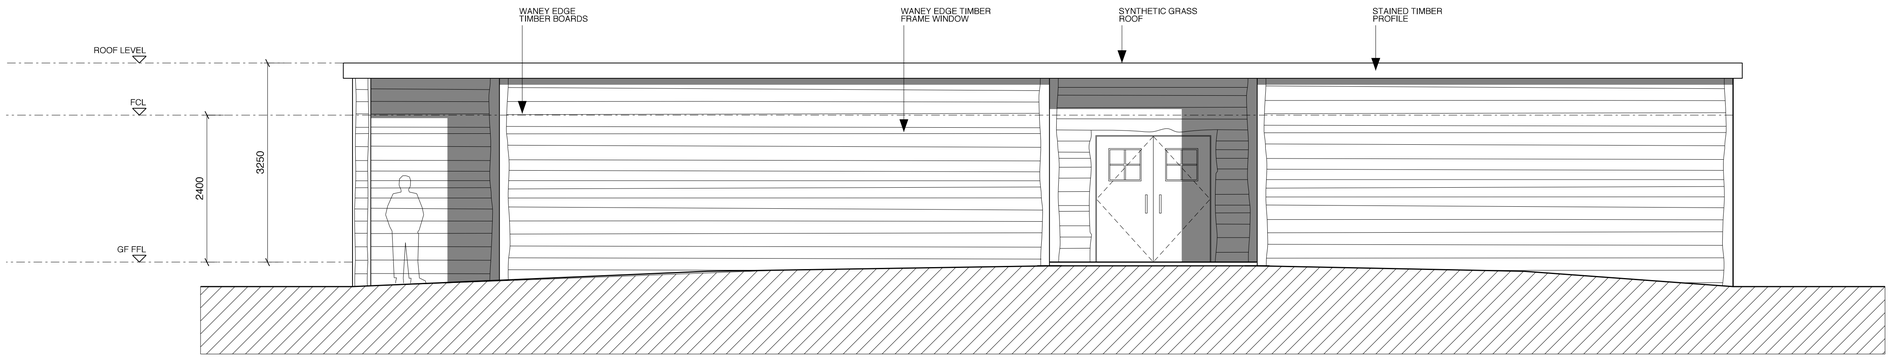

ELEVATION B

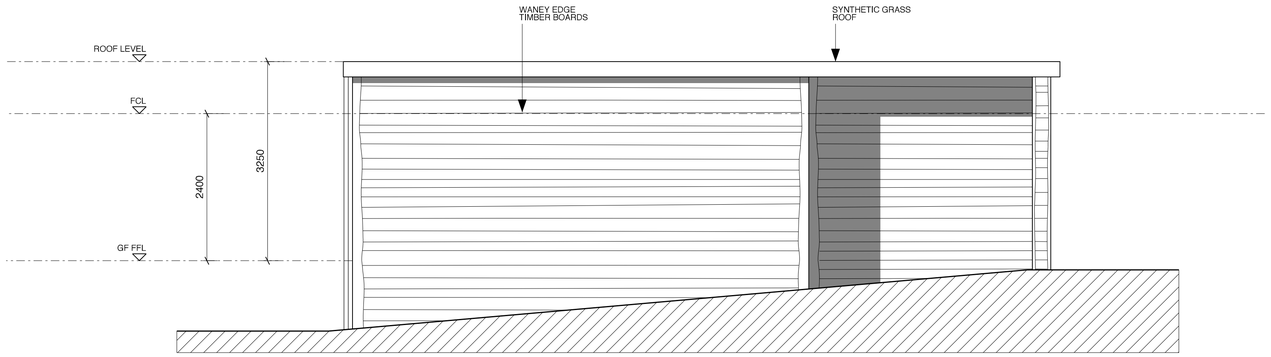

ELEVATION C

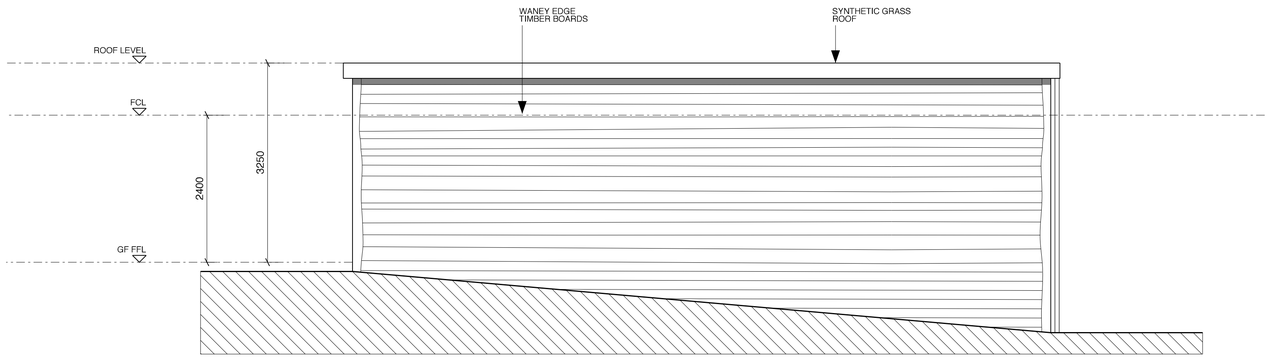

ELEVATION D

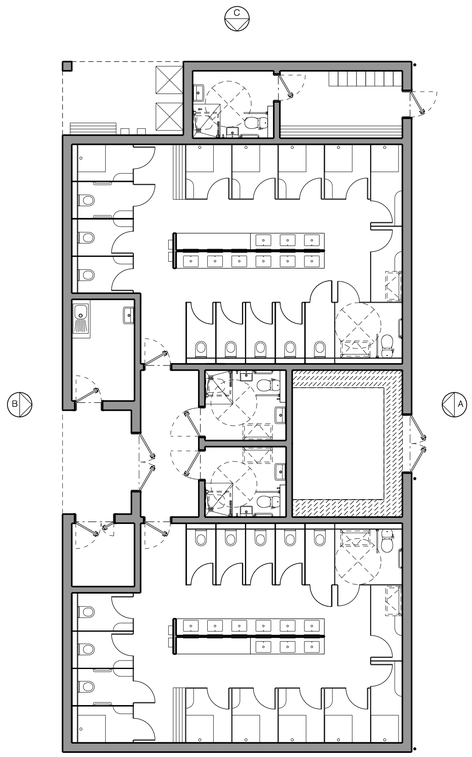

PLAN

FACILITIES BLOCK - ELEVATIONS

GENERAL NOTES

- DRAWINGS TO BE SCALED FOR PLANNING PURPOSES ONLY
- USE FIGURED DIMENSIONS IN ALL OTHER INSTANCES
- INTERNAL DETAILS / LAYOUTS SHOWN FOR ILLUSTRATIVE PURPOSES ONLY

MATERIALS

DRAWINGS TO BE READ IN CONJUNCTION WITH TMP DESIGN & ACCESS STATEMENT

- WANEY EDGE TIMBER BOARDS
- WANEY EDGE TIMBER FRAME DOORS
- WANEY EDGE TIMBER FRAME WINDOWS
- SYNTHETIC GRASS ROOF

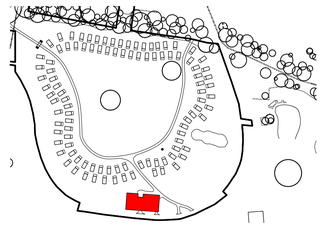

LOCATION PLAN

N

0m 0.5m 1m 5m

THE MANSER PRACTICE ARCHITECTS + DESIGNERS

Bridge Studios
Hammersmith Bridge
London
W6 9DA

Telephone +44 (0)20 8741 4381
Facsimile +44 (0)20 8741 2773
Email manser@manser.co.uk
Website www.manser.co.uk

Revision	Date	Notes

Status
PLANNING

Project
ALTON TOWERS RESORT PODS

Drawing
FACILITIES BLOCK - ELEVATIONS

Scale	Date
1:50 @ A1	MAY' 18
Drawing number	Revision
1386_512	/

CAD file: 1386\PLOT\FILES\1386_102.PO