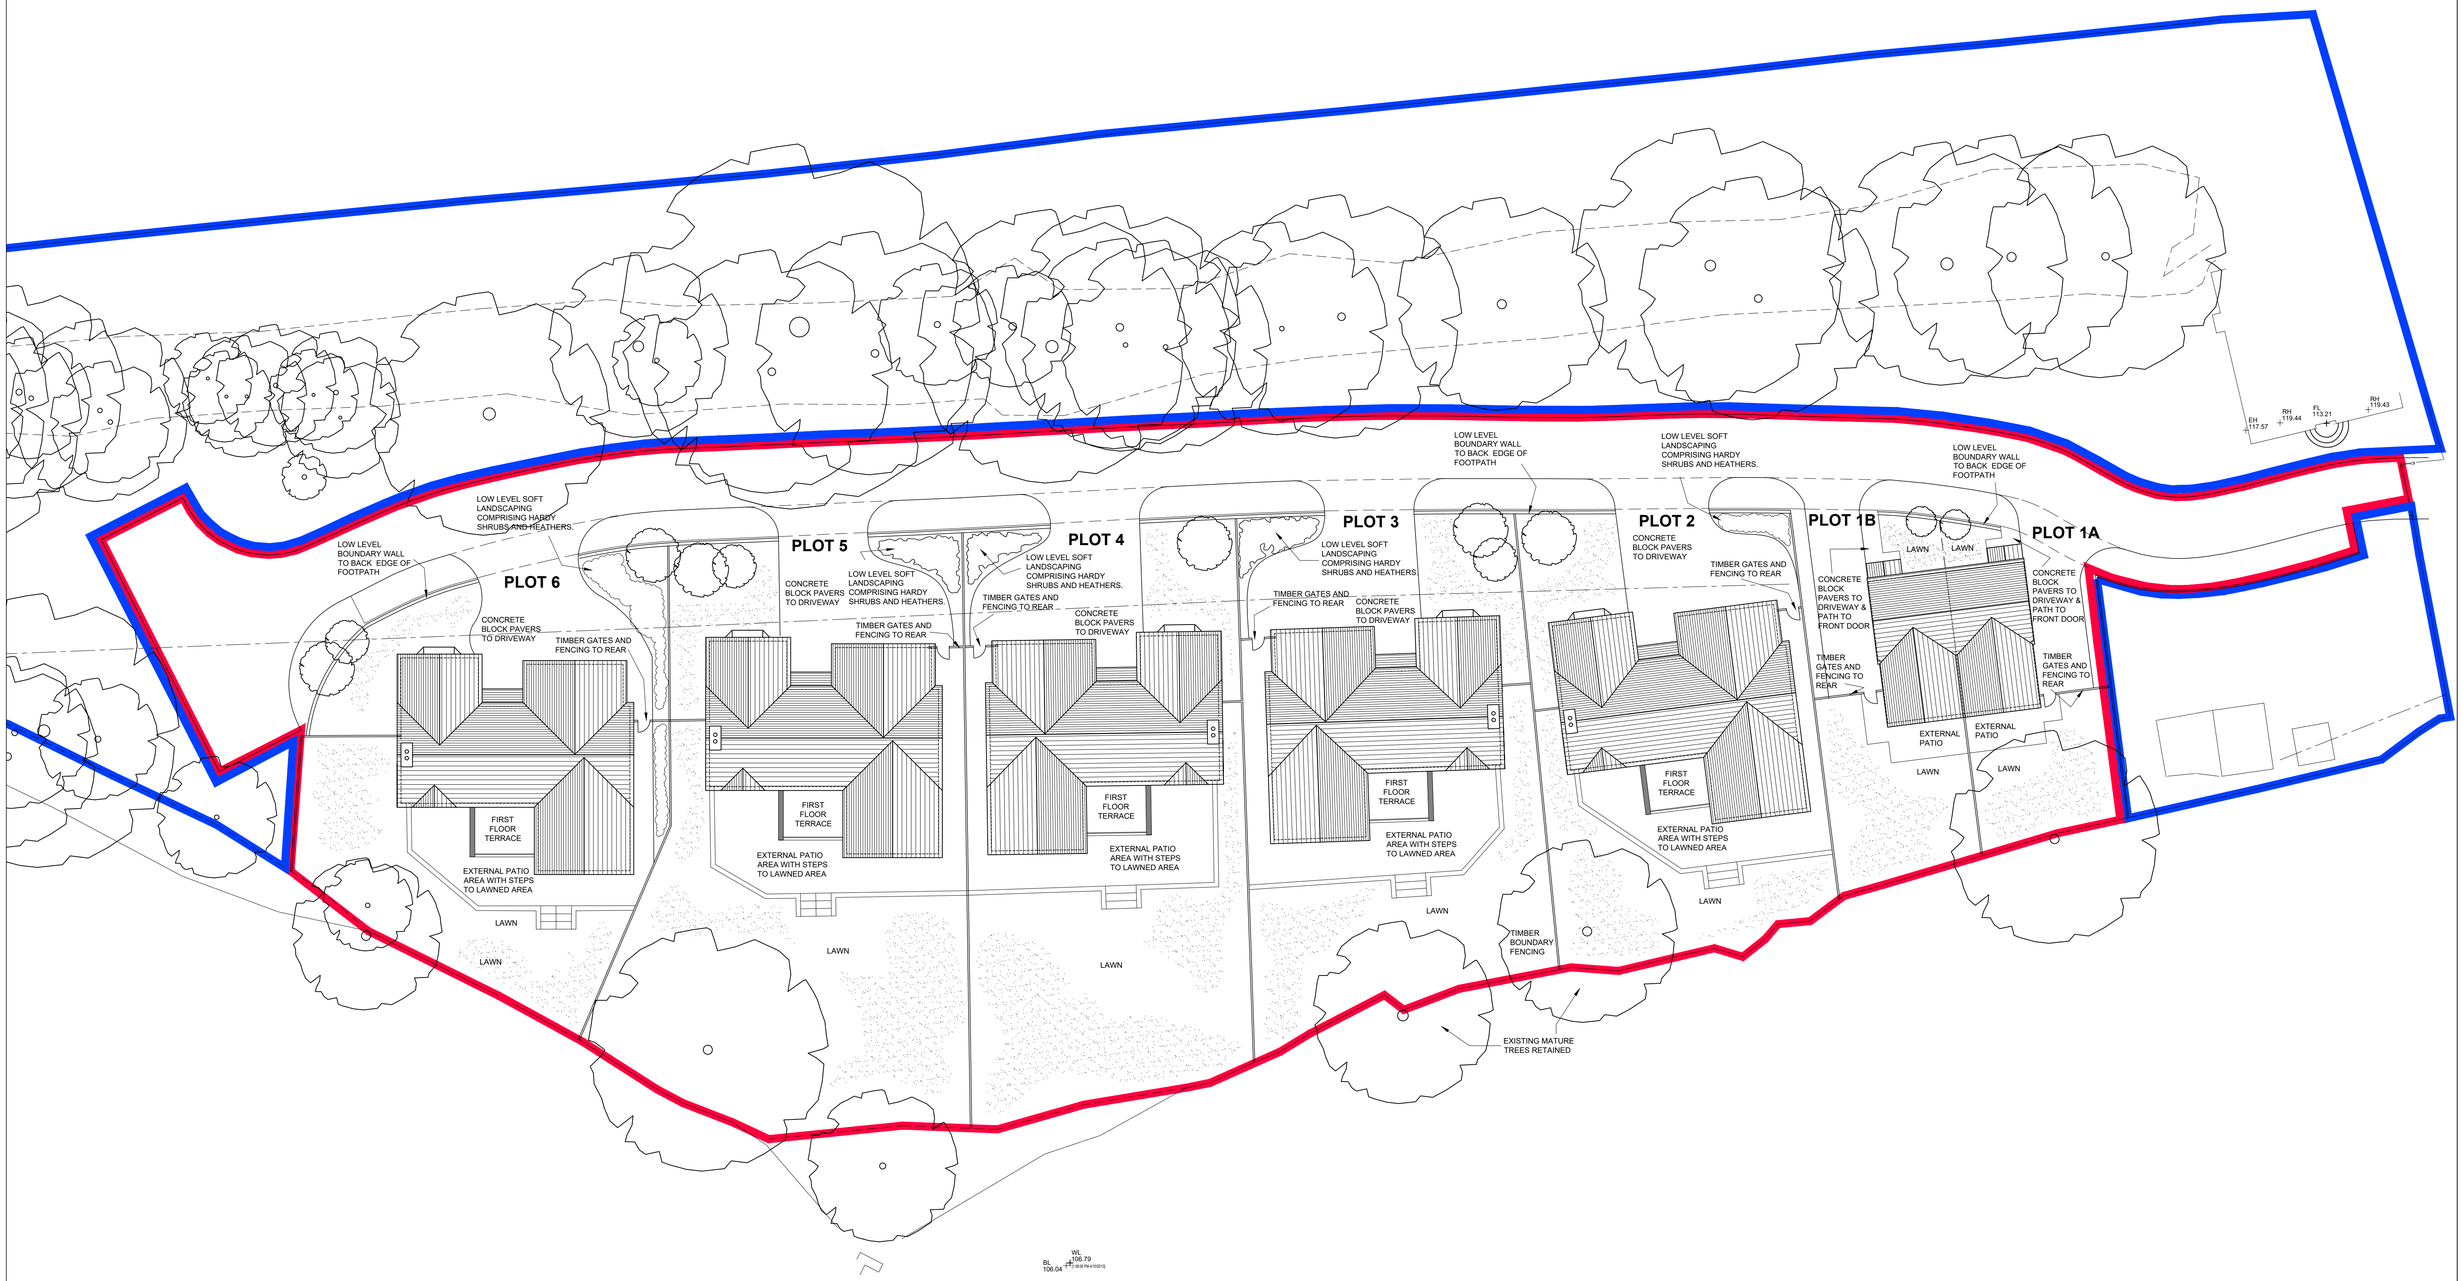


PROPOSED SITE LAYOUT

SCALE 1:200

N

1m SCALE 1:200

Rev	Details	Date	By

All dimensions given are to be verified on site by the responsible contractor.
The copyright of this drawing and design is vested in the Architect and must not be copied or reproduced without written consent.

Barnett Ratcliffe Partnership
Architects and Development Consultants
The Old Library Rowley Street
Stafford ST16 2RH
Tel: 01785 255088
Fax: 01785 259369
Email: info@barnettratcliffe.co.uk

Client Robinson Homes Ltd

Project Proposed Dwellings at Land of Churnet View Road Oakamoor

Drawing Proposed Site Plan

Drawn By J.C	Scale 1:200	@ Sheet A1	Sta PL	Rev
Check By S.L	Date Apr'18	Drawing No 1726-PL-18		-