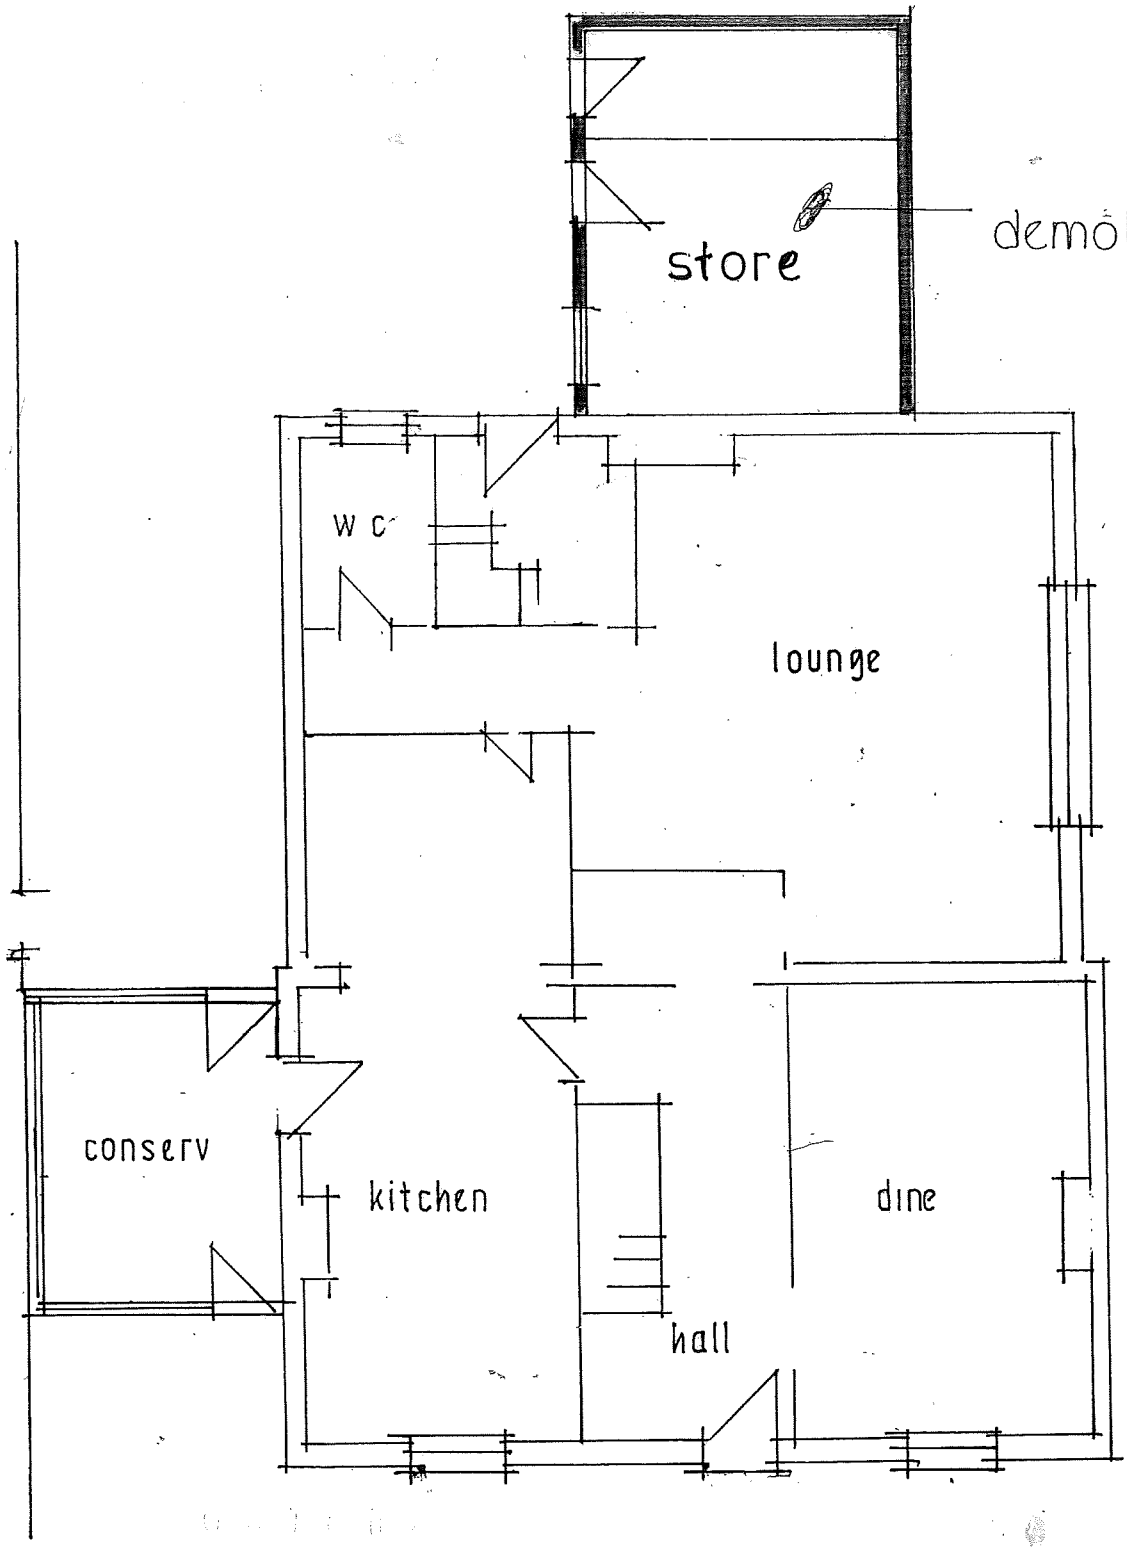


1:100 EXISTING GROUND FLOOR
BOLTON GATE FARM