

This drawing is copyright and should not be reproduced without permission.
The contractor is responsible for checking dimensions and levels and drainage inverts prior to commencing works - any discrepancy to be verified before proceeding.-figured dimensions only to be worked to: All work to be carried out in accordance with the current Building Regulations, British Standards/Codes of practice and statutory authority bye -laws and recommendations.


Revision	Comments	Date

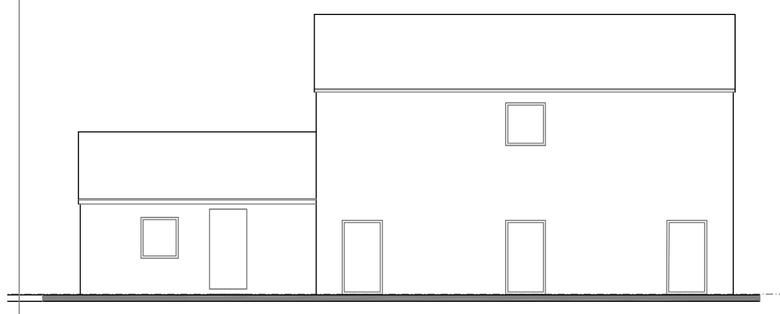


Front elevation

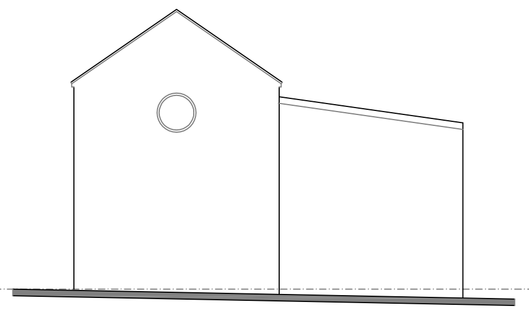


Side elevation

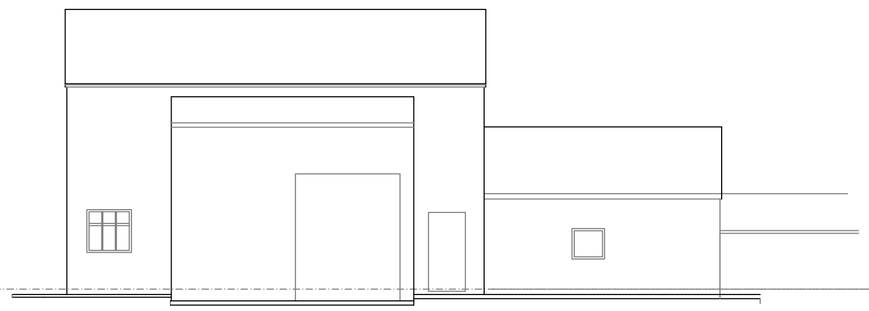


Rear elevation

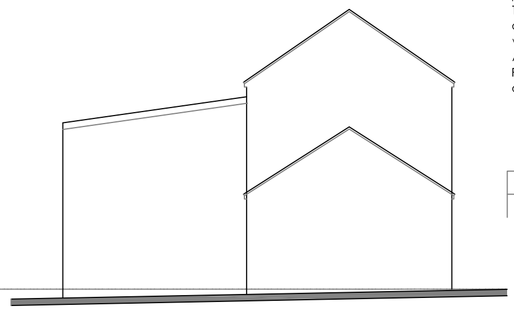


Side elevation

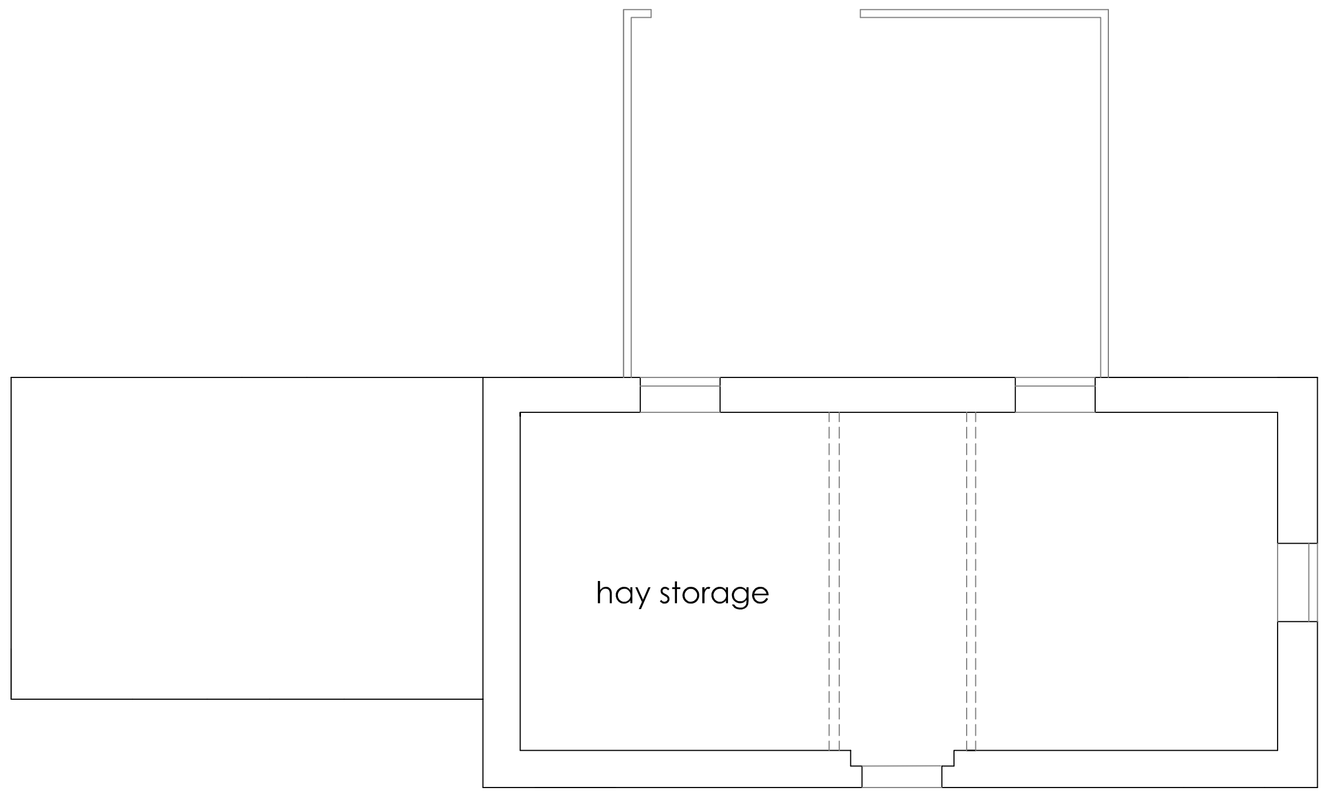


First floor plan

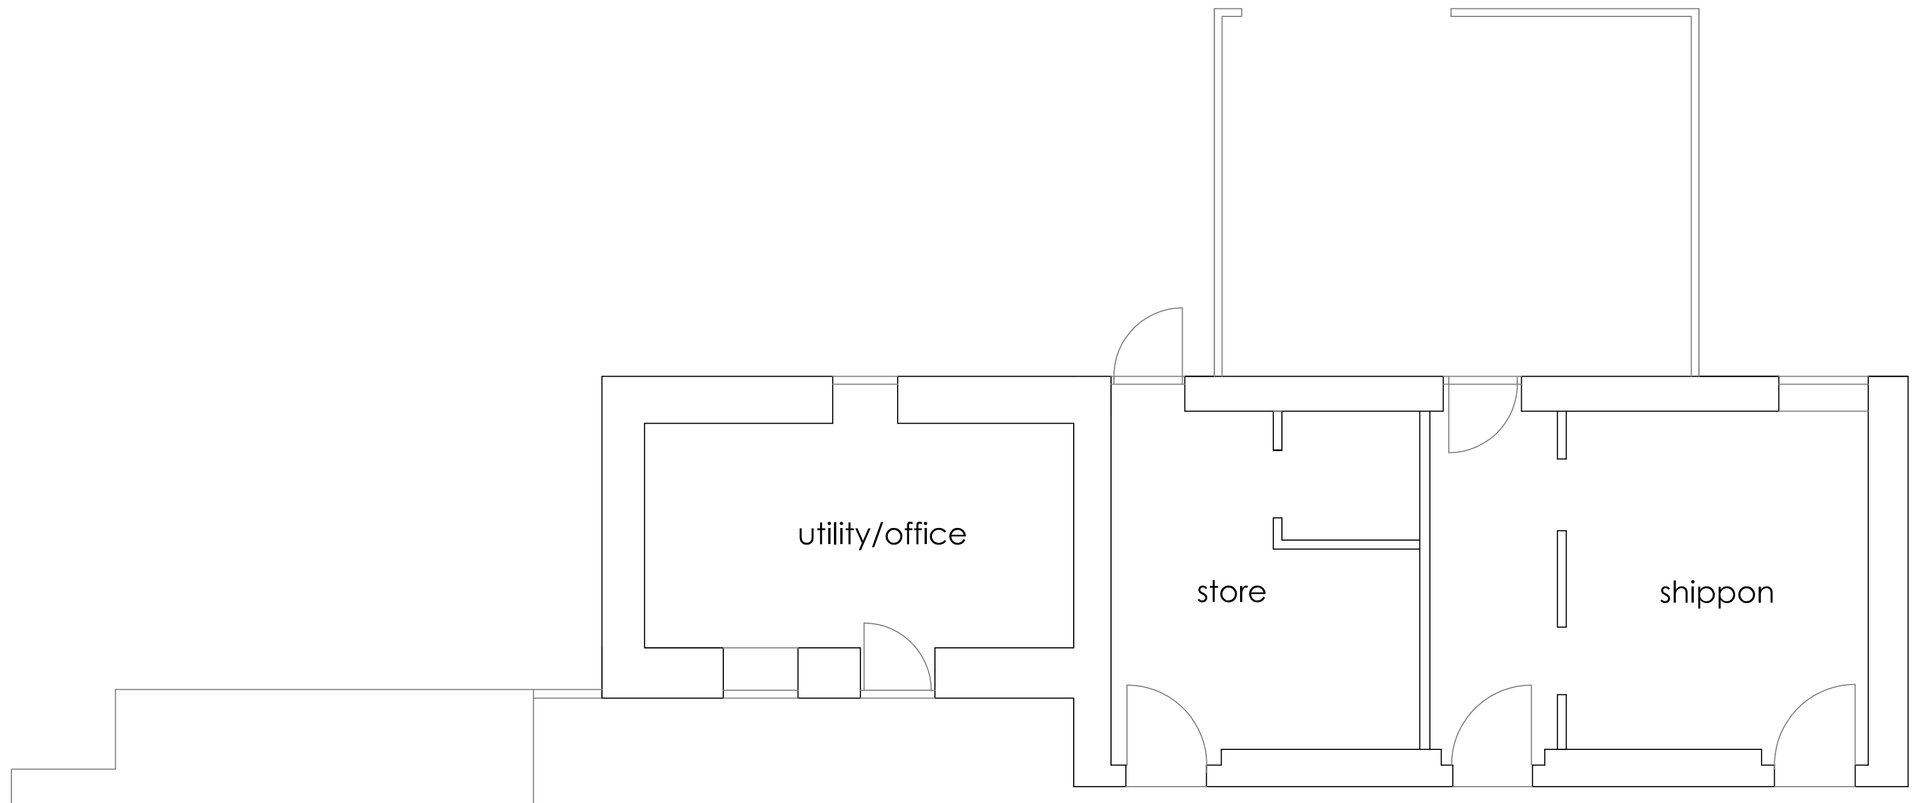

Ground floor plan

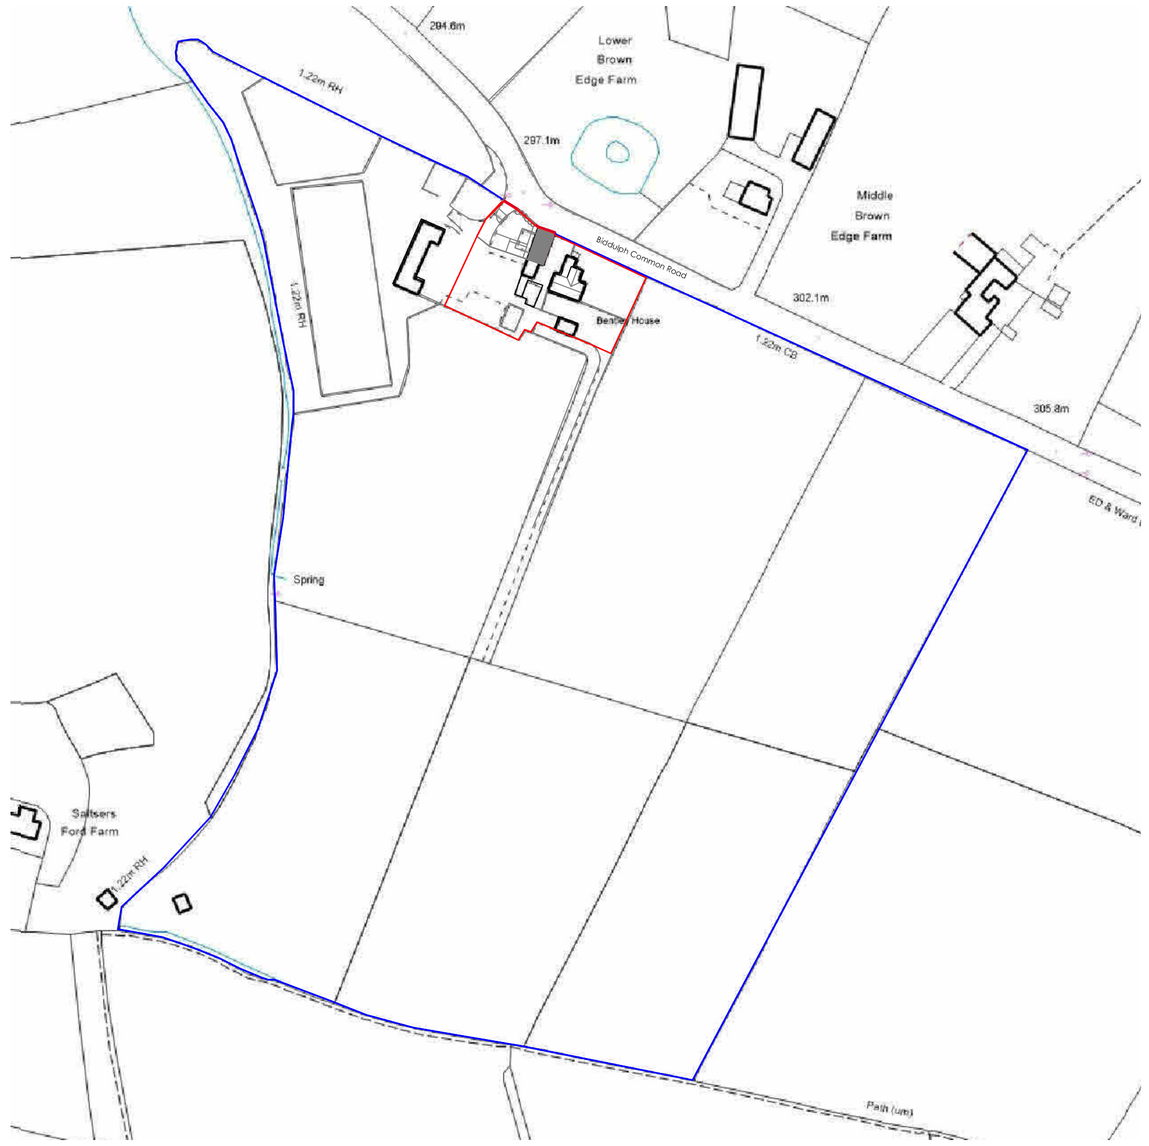

location plan 1:1250

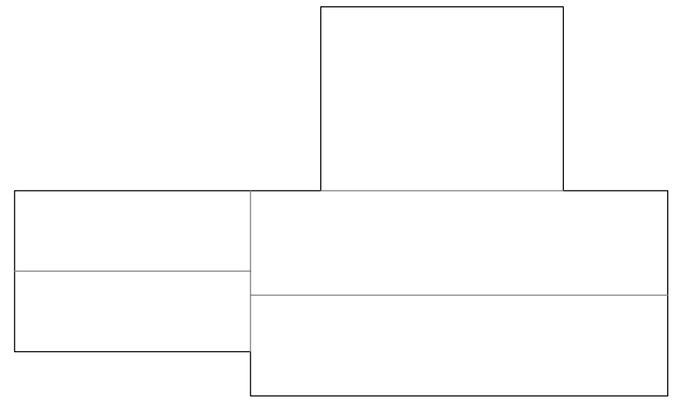

Roof plan 1:100

Robert Berry MCIAT
Architectural services
10 Truro Close, Congleton, Cheshire, CW12 3BD
t : 01260 279098 m : 07790 179093 e: robert.berry10@yahoo.co.uk

Client
Mrs S Williams

Project
Proposed Barn Conversion to form ancillary living accommodation at Bentley House Farm, Newtown Road, Newtown, Biddulph ST8 7SW

Title
plans as existing

Scale @A1 1:50 1:100
Date Feb 2017
Drg no 1679 /05 Rev