


Scale in Metres at 1:100 on A3

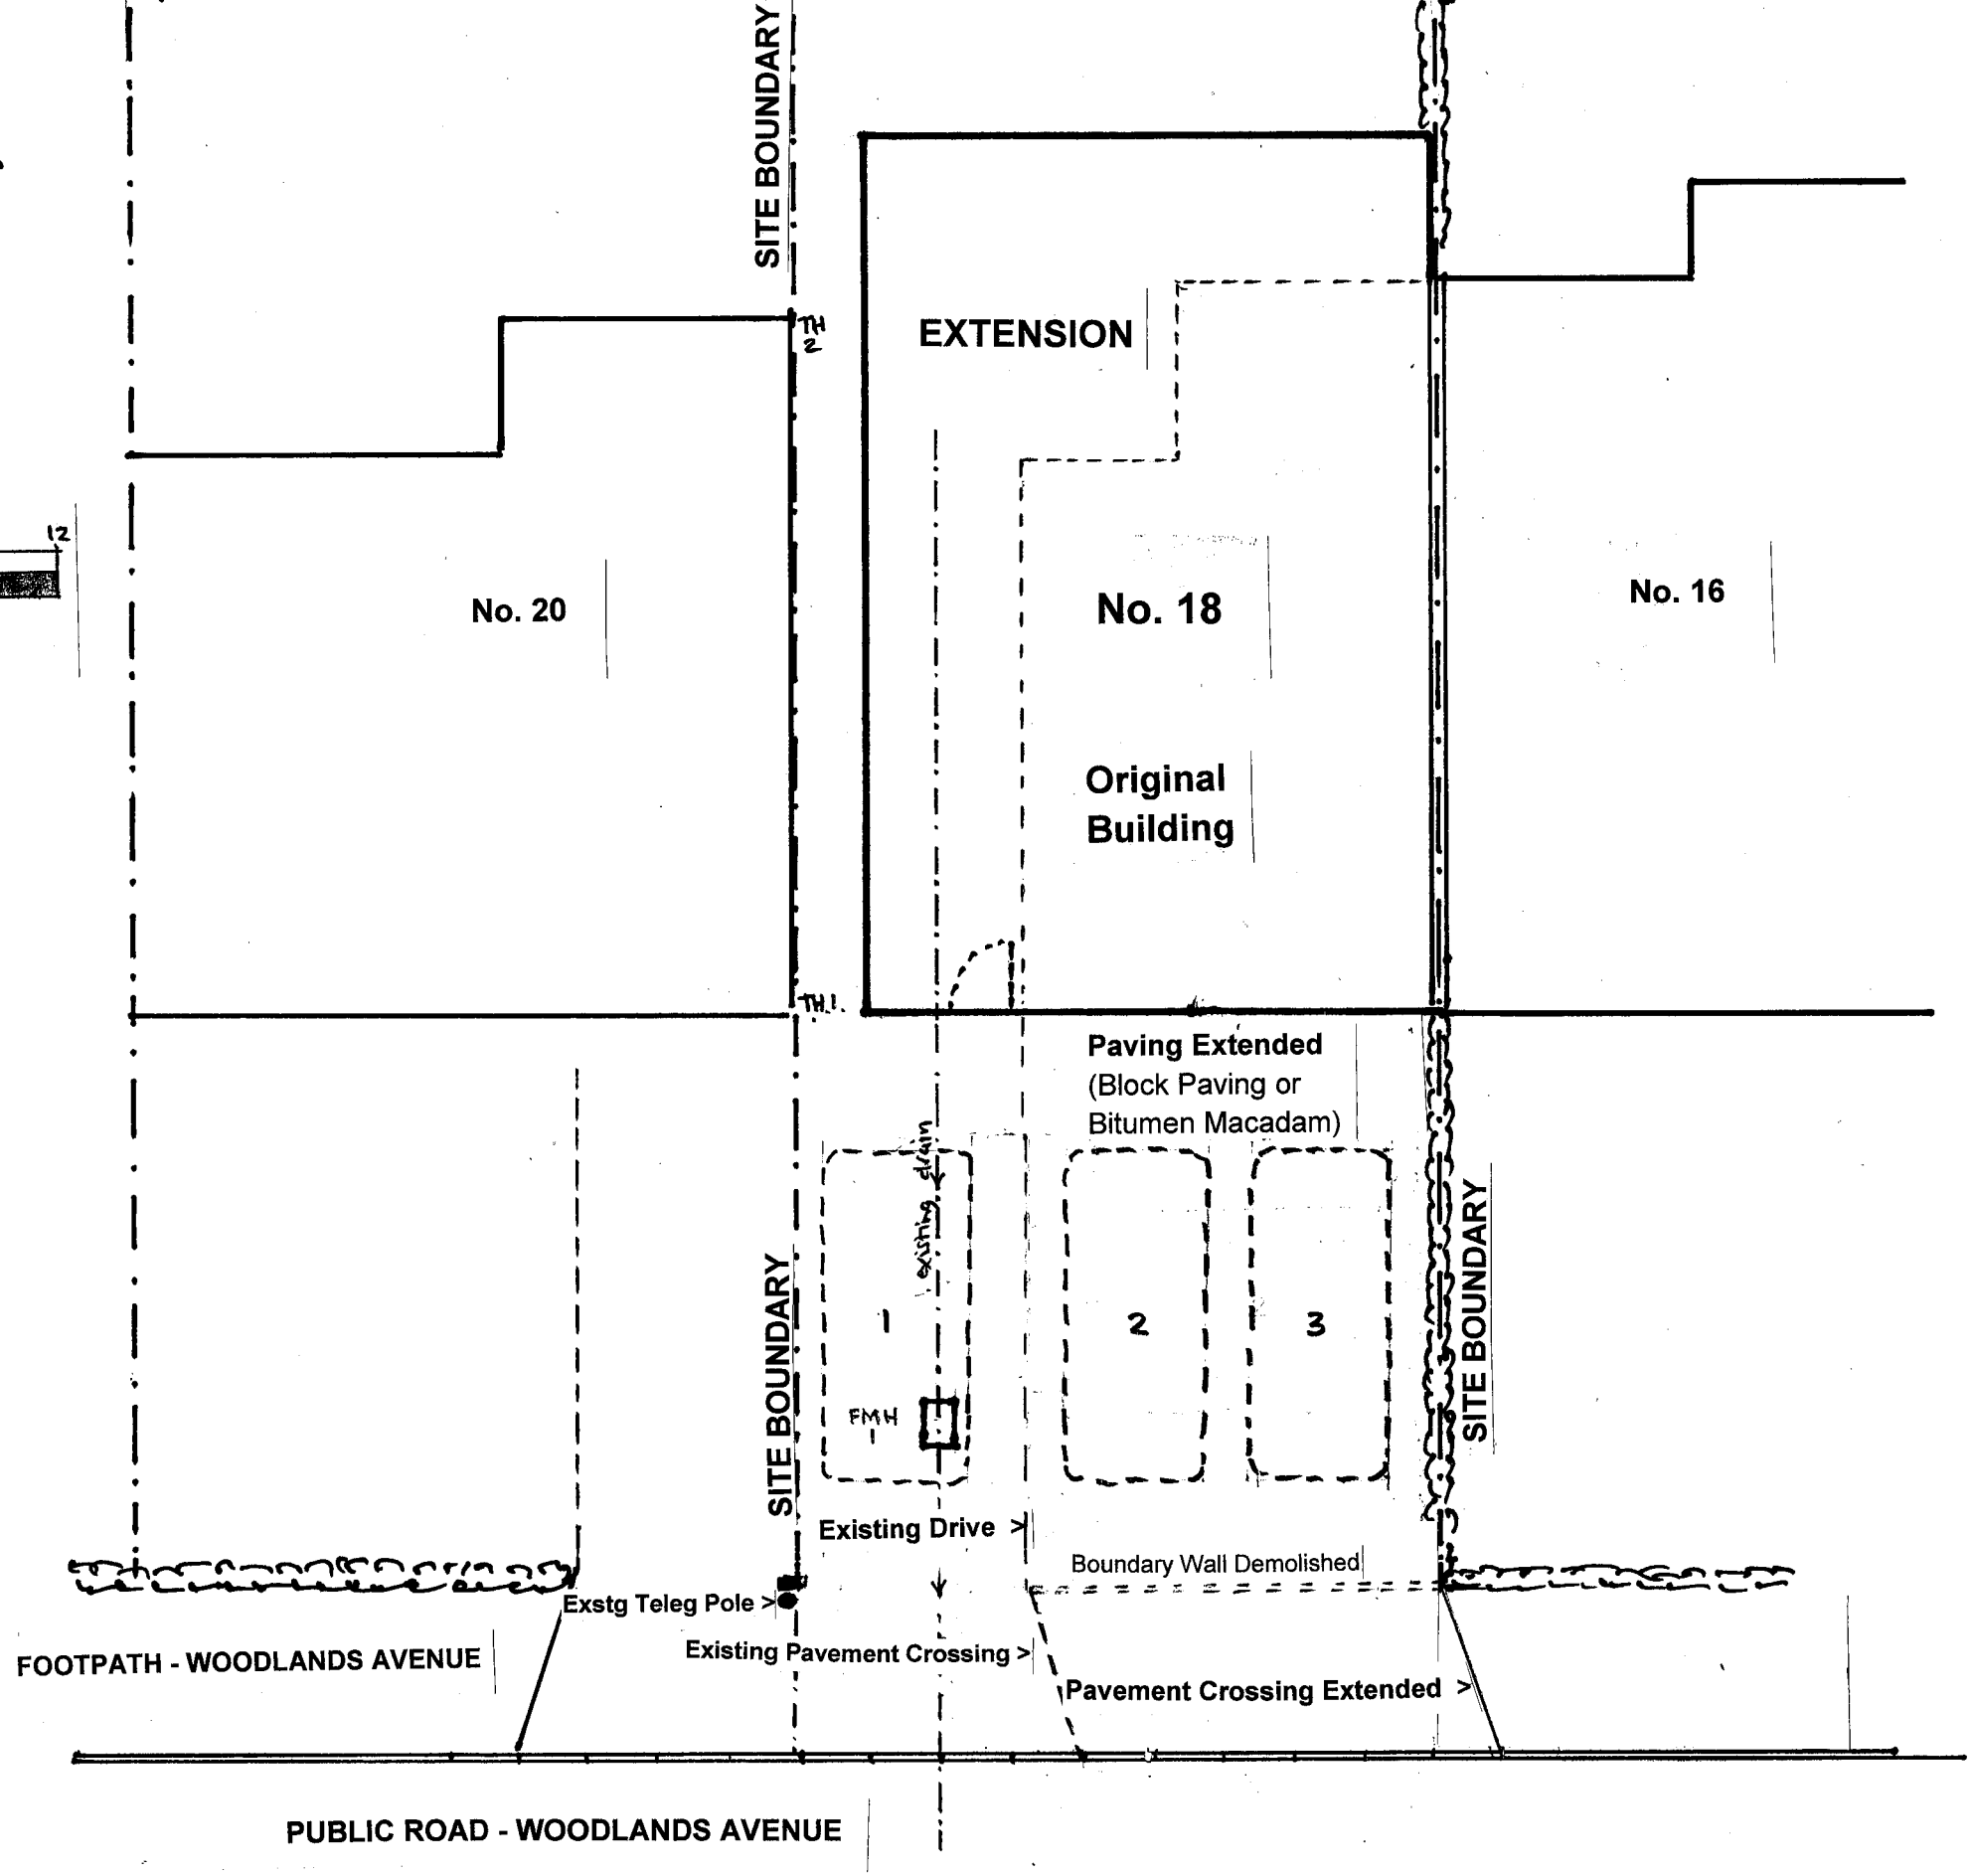


*aba* Consulting
*Chartered Surveyors*
*49 Ripley Road, Heage*
*Belper, Derbys. DE56 2HU*
*tel: 07973 178804*
*email: alan@aba-group.co.uk*

**Mrs J Kelly**
**18 Woodlands Avenue, Cheddleton,**
**Leek, Staffordshire. ST13 7BZ**

## EXTENSIONS & ALTERATIONS TO DWELLING

## SITE PLAN - AS PROPOSED

**Dwg:** JKC – 11a
**Date:** 25-04-2018
**Scale:** 1:100 at A3