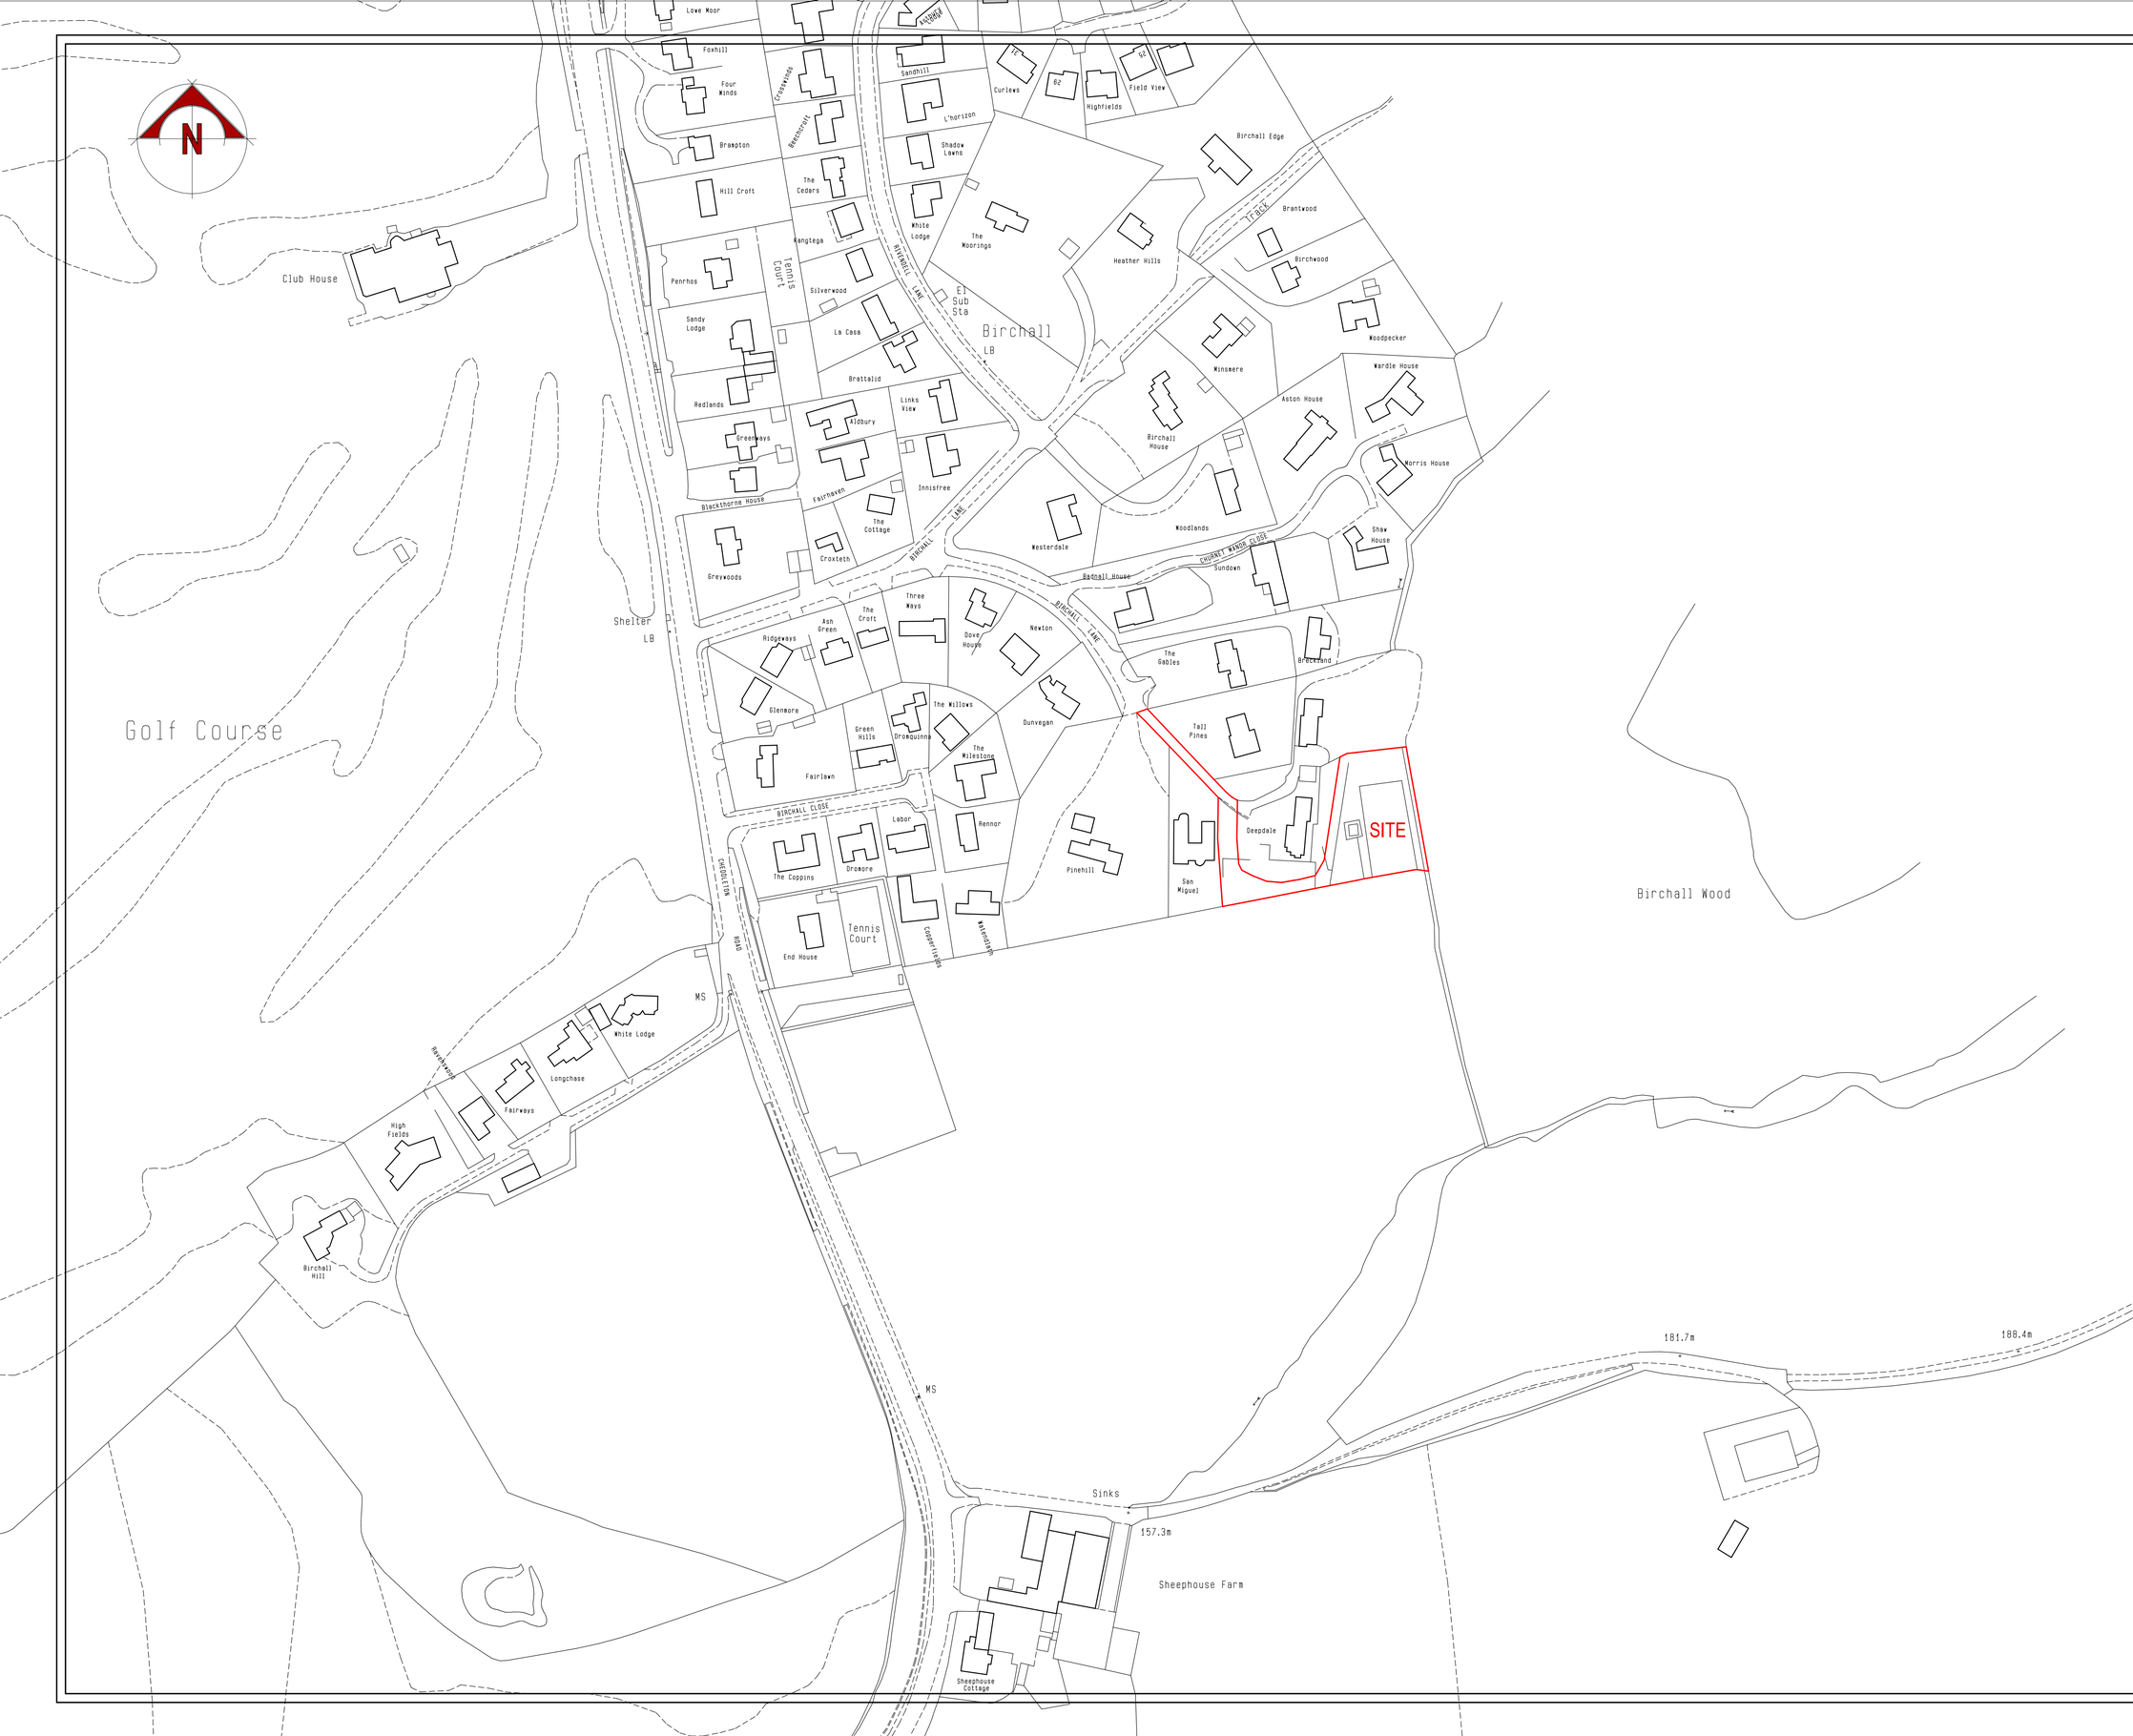

Mr & Mrs P Cooper

PROPOSED DWELLING
DEEPDALE
BIRCHALL LANE
LEEK
ST13 5RA
PLANNING PROPOSAL
LOCATION PLAN

Date	Sheet	Scale
APRIL 2018	A1	1:1250
Drg No.	Rev.	Drawn
2018-2323-04	-	RG

A -

SAMMONS Architectural LIMITED
Chartered Institute of Architectural Technologists Registered Practice
10 Cawdry Buildings, Fountain Street, Leek. ST13 6JP
Telephone: 01538 386002
E-mail: info@sammonsltd.co.uk
Web: www.sammonsltd.co.uk MP 1

This drawing is copyright.
All dimensions must be checked prior to commencement.