

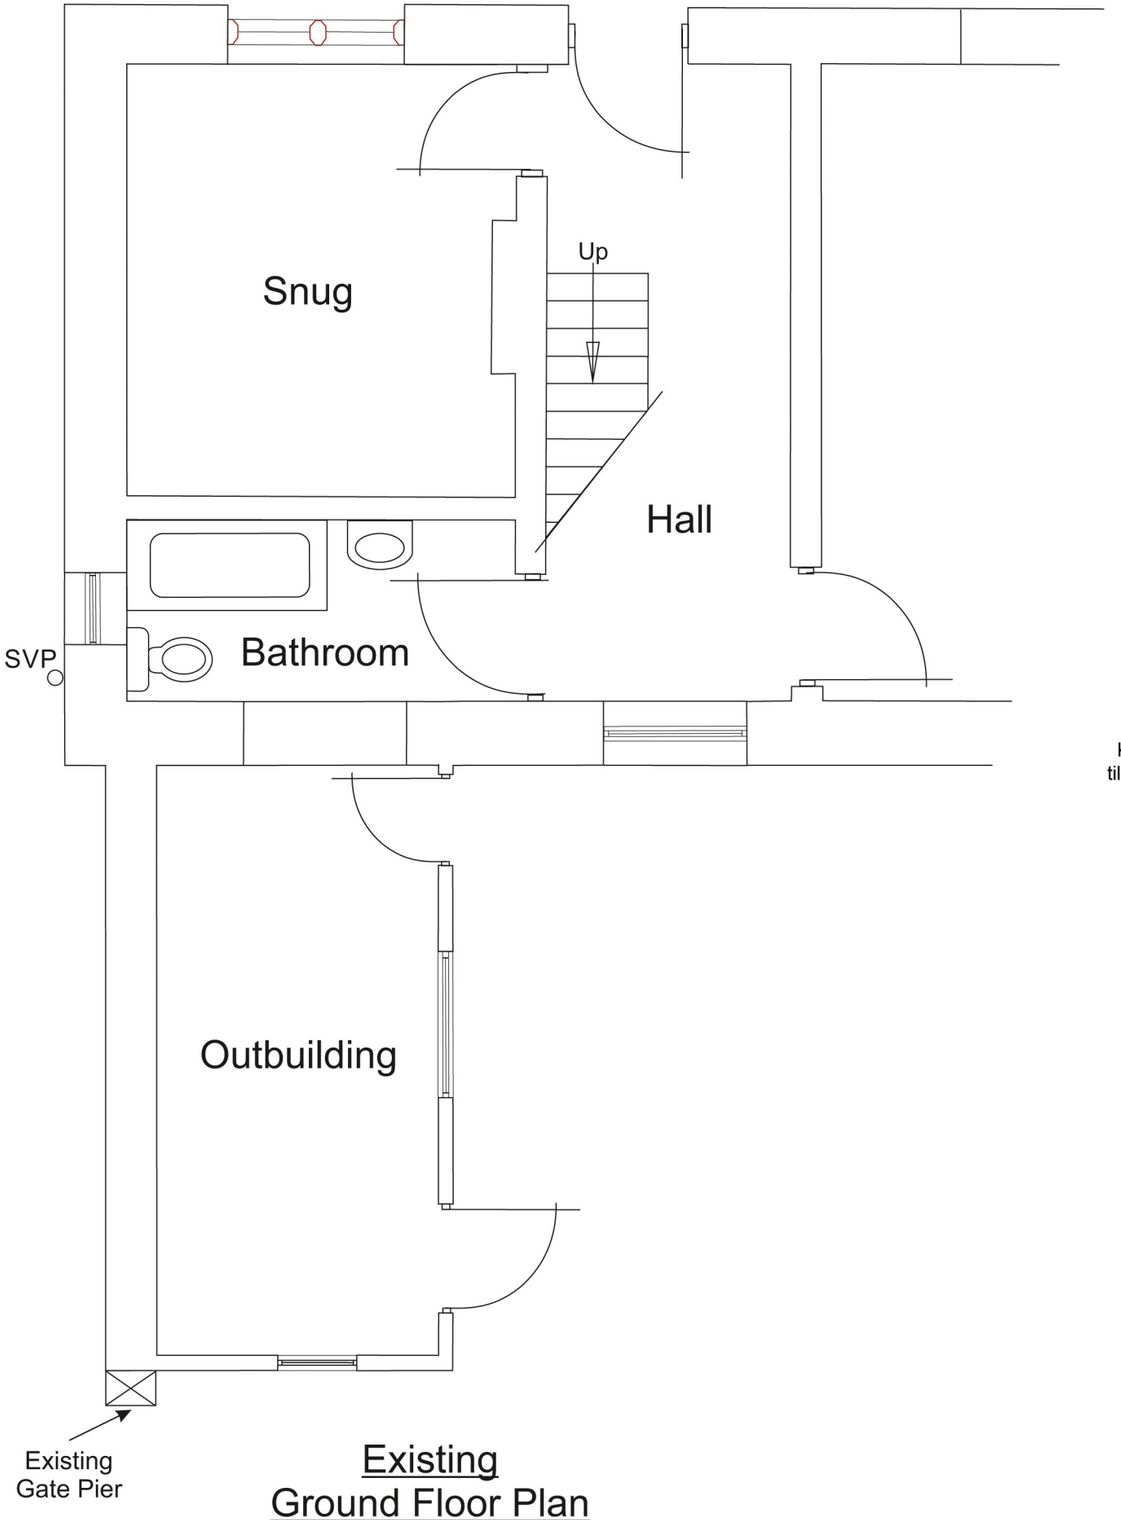


Existing
Ground Floor Plan

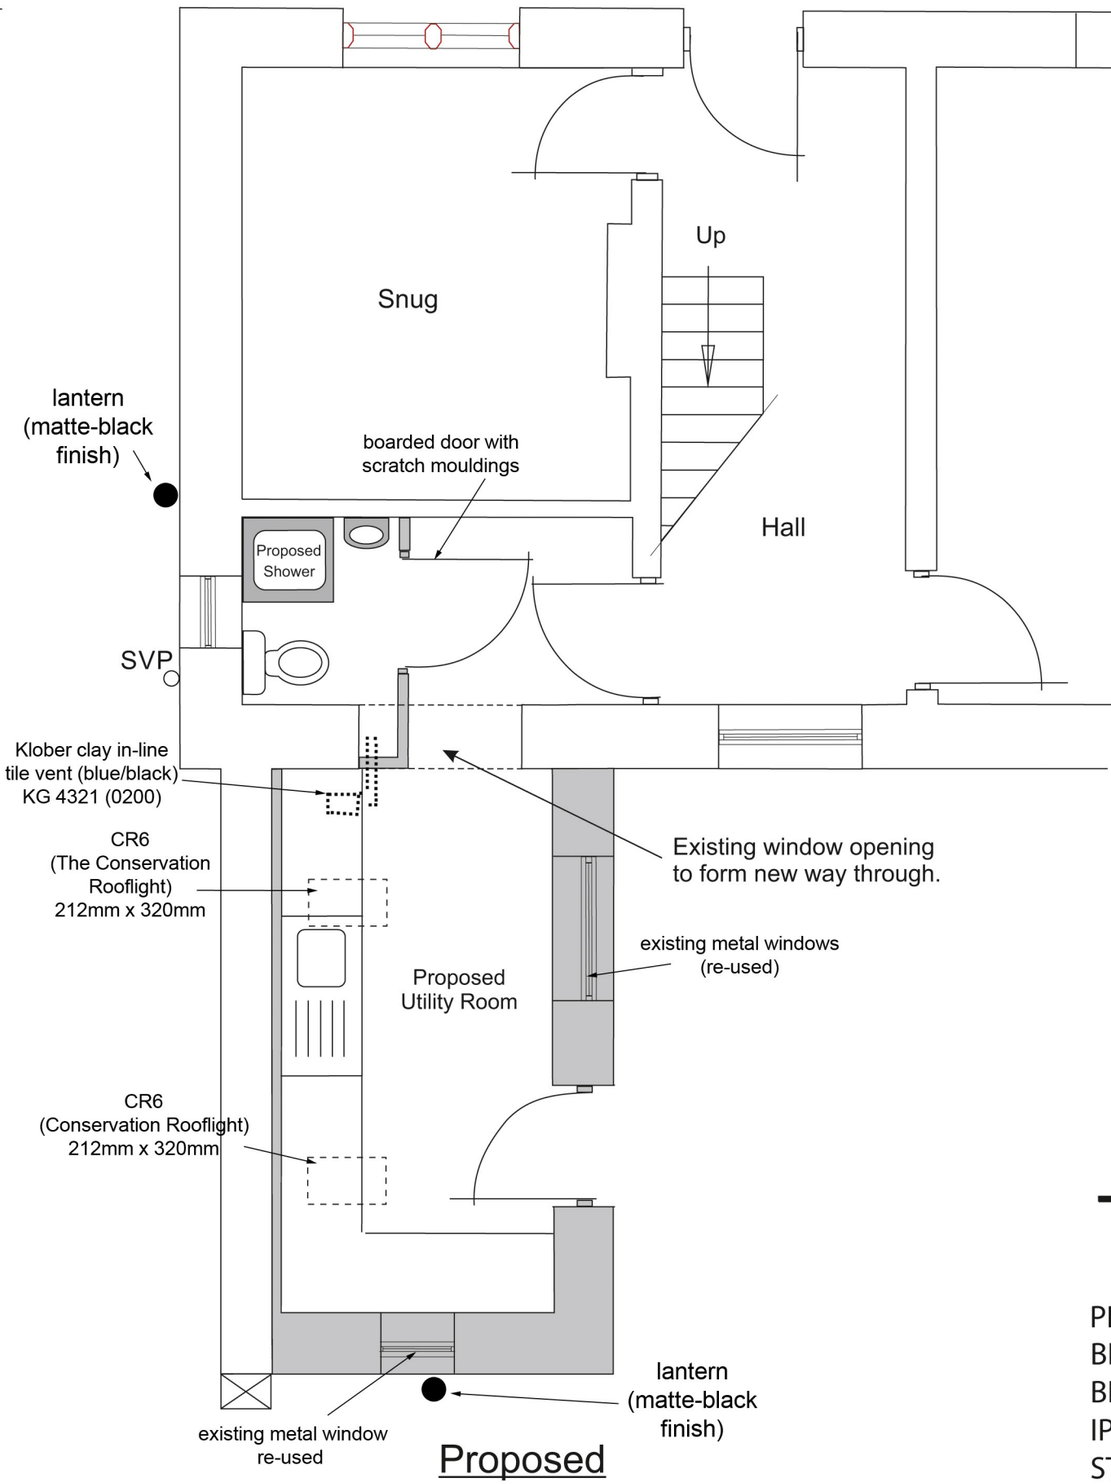

Proposed
Ground Floor Plan

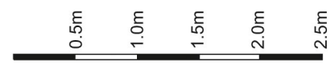

Scale Bar 1:50

PROPOSED ALTERATIONS
BELMONT FARM
BELMONT ROAD
IPSTONES
ST10 2JR

Date	Sheet	Scale
May 2017	A3	1:50
1 / 3		Drawn KLW