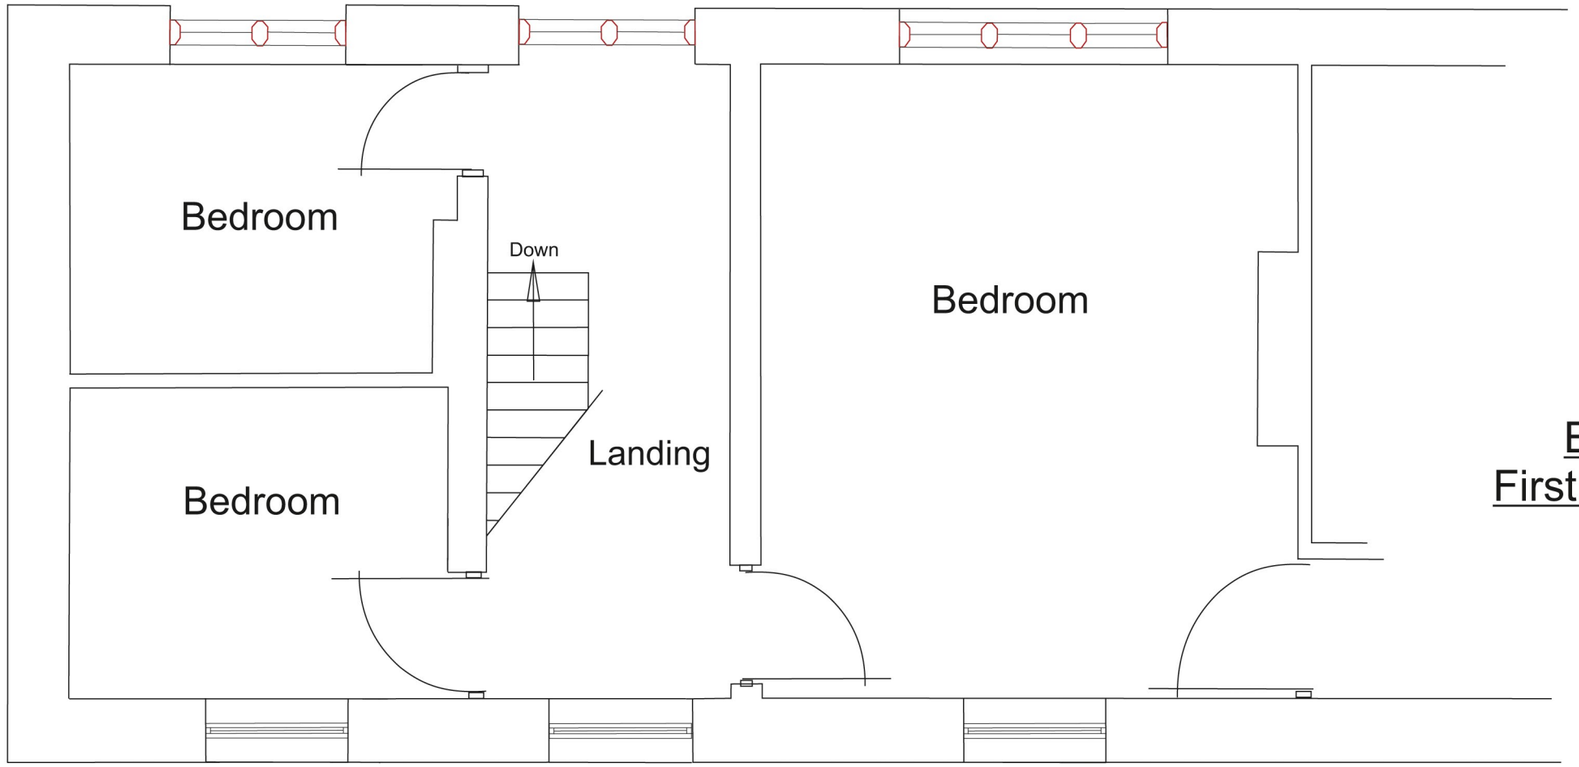

Existing
First Floor Plan

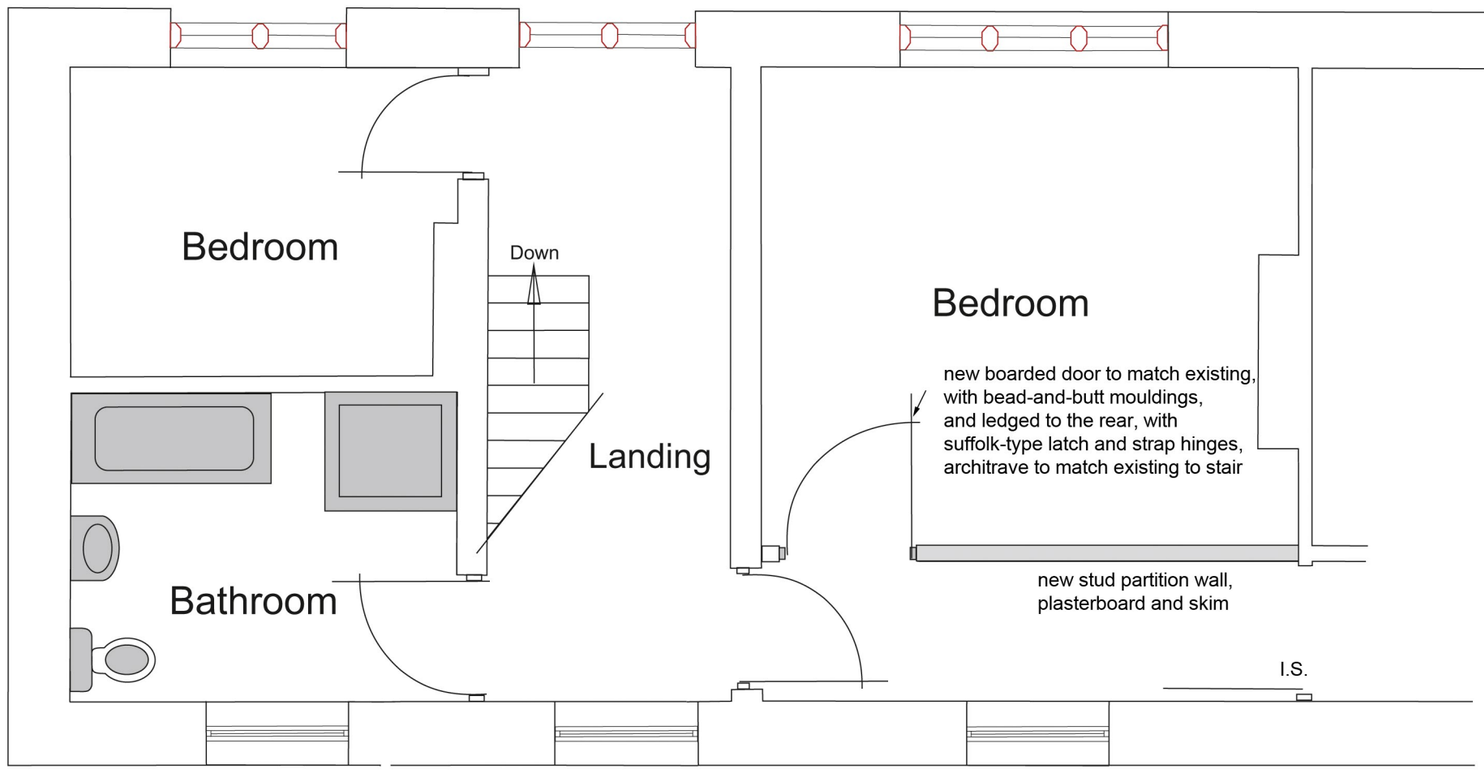

Proposed
First Floor Plan

0.5m 1.0m 1.5m 2.0m 2.5m

Scale Bar 1:50

PROPOSED ALTERATIONS
BELMONT FARM
BELMONT ROAD
IPSTONES
ST10 2JR

Date	Sheet	Scale
May 2017	A3	1:50
2 / 3		Drawn KLW