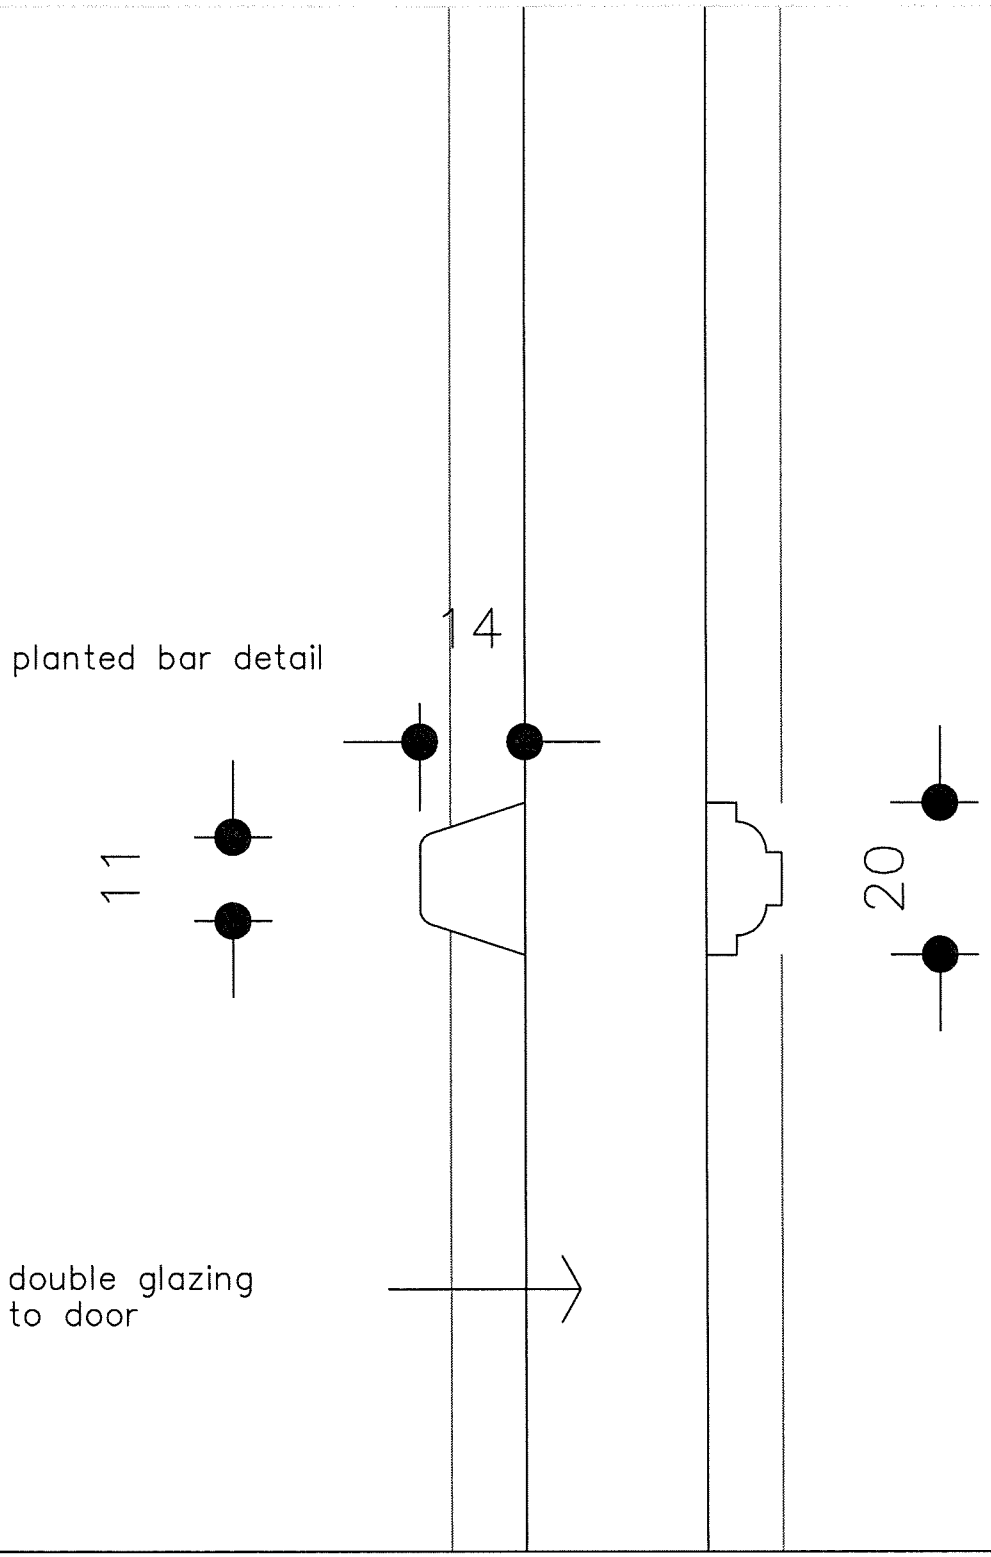


job

Door detail – glazing bar

Armore design LTD
299 blossomfield road
solihull west mids b91 1td
0121–603–2966

dATE 22/12/08	DWG NO
SCALE 1/1	dd3/1
DRWN	