
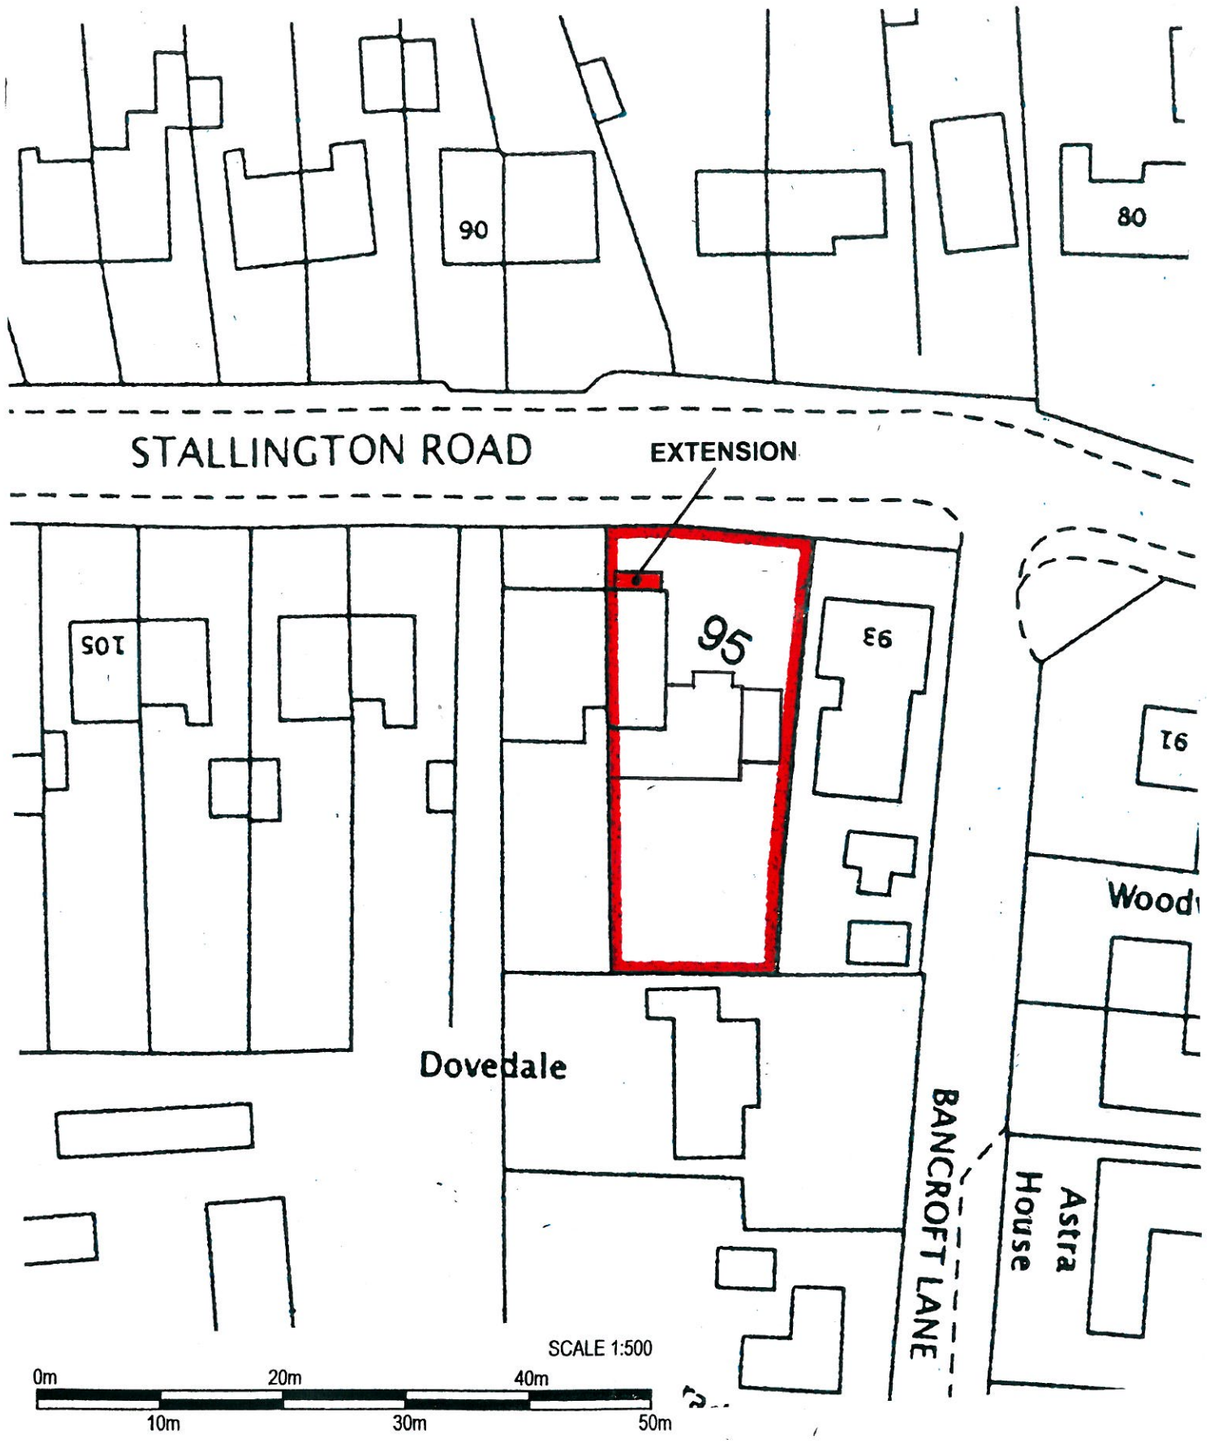


BLOCK PLAN SCALE 1 : 500

HWA 1591 / 004

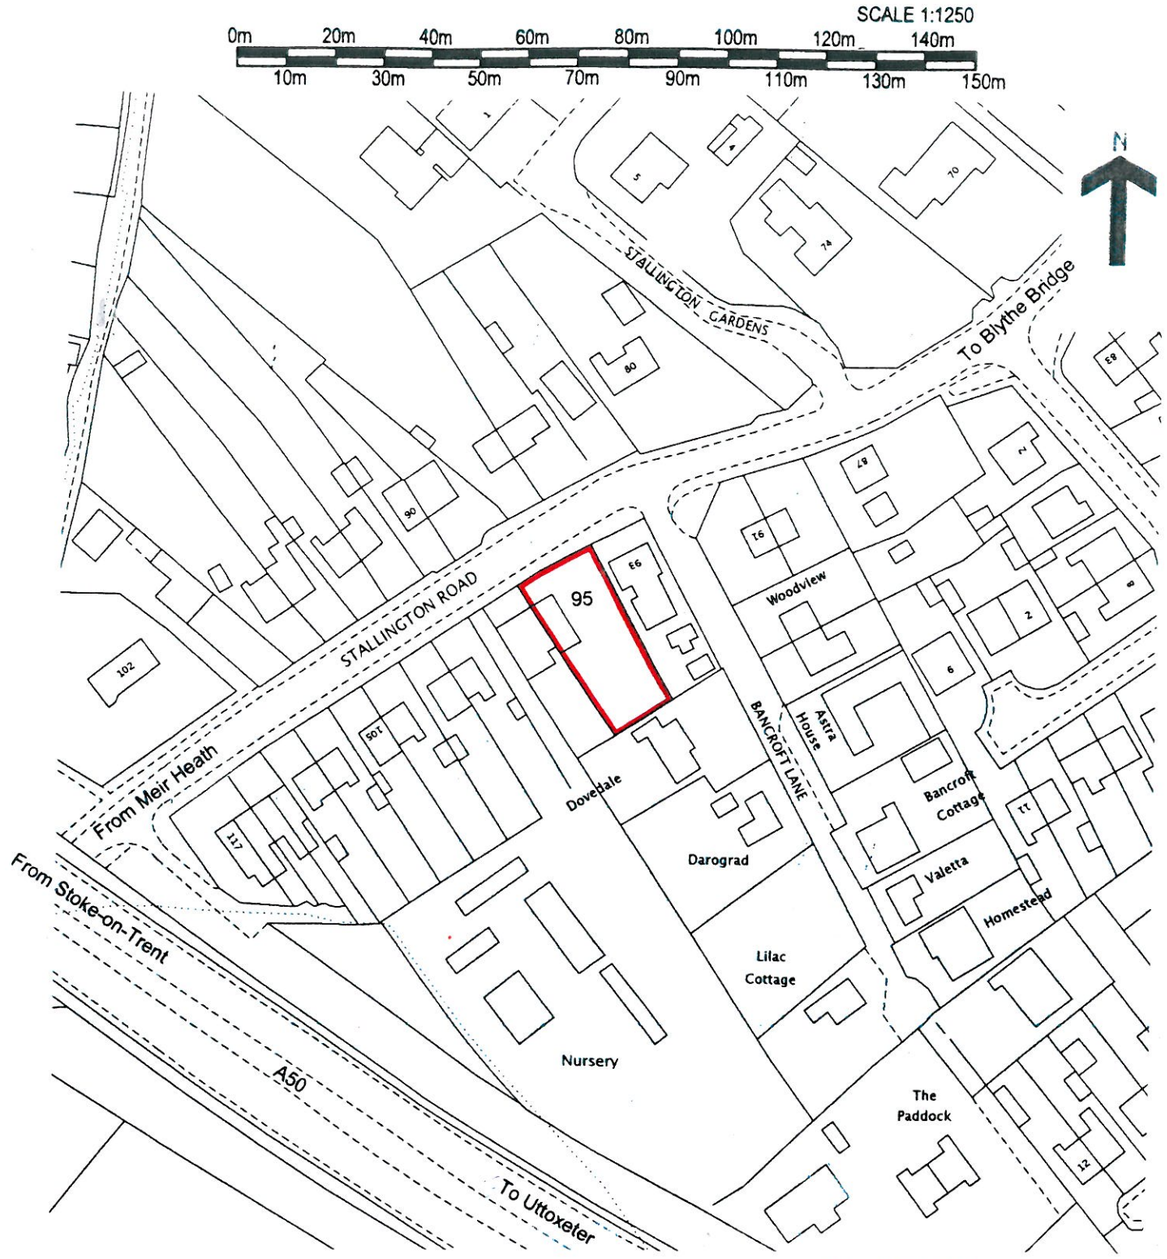

LOCATION PLAN SCALE 1 : 1250

Ordnance Survey Copyright Licence
This plan has been reproduced from Ordnance Survey Map information with the permission of HM Stationery Office.
. Harrison Wood ... is licenced to reproduce Ordnance Survey Copyright material under Licence No 100006611

PROPOSED NEW FRONT BAY WINDOW AREA EXTENSION TO EXISTING RECREATION ROOM AT 95 STALLINGTON ROAD, BLYTHE BRIDGE, STOKE-ON-TRENT FOR MR. J.FINCH

MR J. FINCH
95 STALLINGTON ROAD
BLYTHE BRIDGE
STOKE-ON-TRENT
STAFFS ST11 9PD

HARRISON WOOD
Architecture + Construction Consultancy
Structural Design Services
Martin A. Levie
BA(Hons)Arch. ICIOB. FIPD. FFB.
Unit 3, Studio 2, Silverdale Enterprise Park
Kents Lane, Silverdale,
Newcastle-under-Lyme, Staffs, ST5 6SR.
Tele : 01782 - 312630 / 711144
Mob : 07970-308358
E : harrisonwood.consult@gmail.com
Property Consultant and Registered Building Expert Witness