Buy A Plan
UK's Fastest and Easiest Planning Site

3, Moorland House Cottage, Ashbourne Road, Whiston, Staffordshire, ST10 2HZ

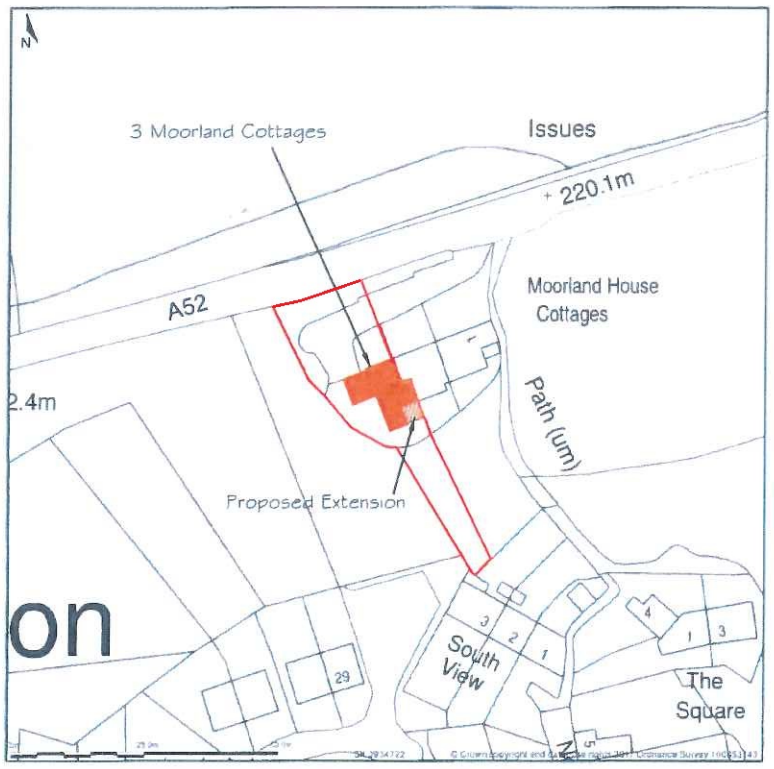

Site Plan shows area bounded by 403862 94, 347151 64 404004 36, 347293 06 (at a scale of 1 1250). OSGridRef SK 3934722. The representation of a road, track or path is no evidence of a right of way. The representation of features as lines is no evidence of a property boundary.

Produced on 2nd Apr 2017 from the Ordnance Survey National Geographic Database and incorporating surveyed revision available at this date. Reproduction in whole or part is prohibited without the prior permission of Ordnance Survey. © Crown copyright 2017. Supplied by www.buyaplan.co.uk a licensed Ordnance Survey partner (100053143). Unique plan reference: #00209824-9F830B

Ordnance Survey and the OS Symbol are registered trademarks of Ordnance Survey, the national mapping agency of Great Britain. Buy A Plan logo, pdf design and the www.buyaplan.co.uk website are Copyright © Pass Inc Ltd 2017

Proposed Extension 3 Moorland Cottages Ashbourne Road Whiston ST10 2HZ
Location Plan
DATE
SCALE 1:1250 @ A4
DRAWING No
A4