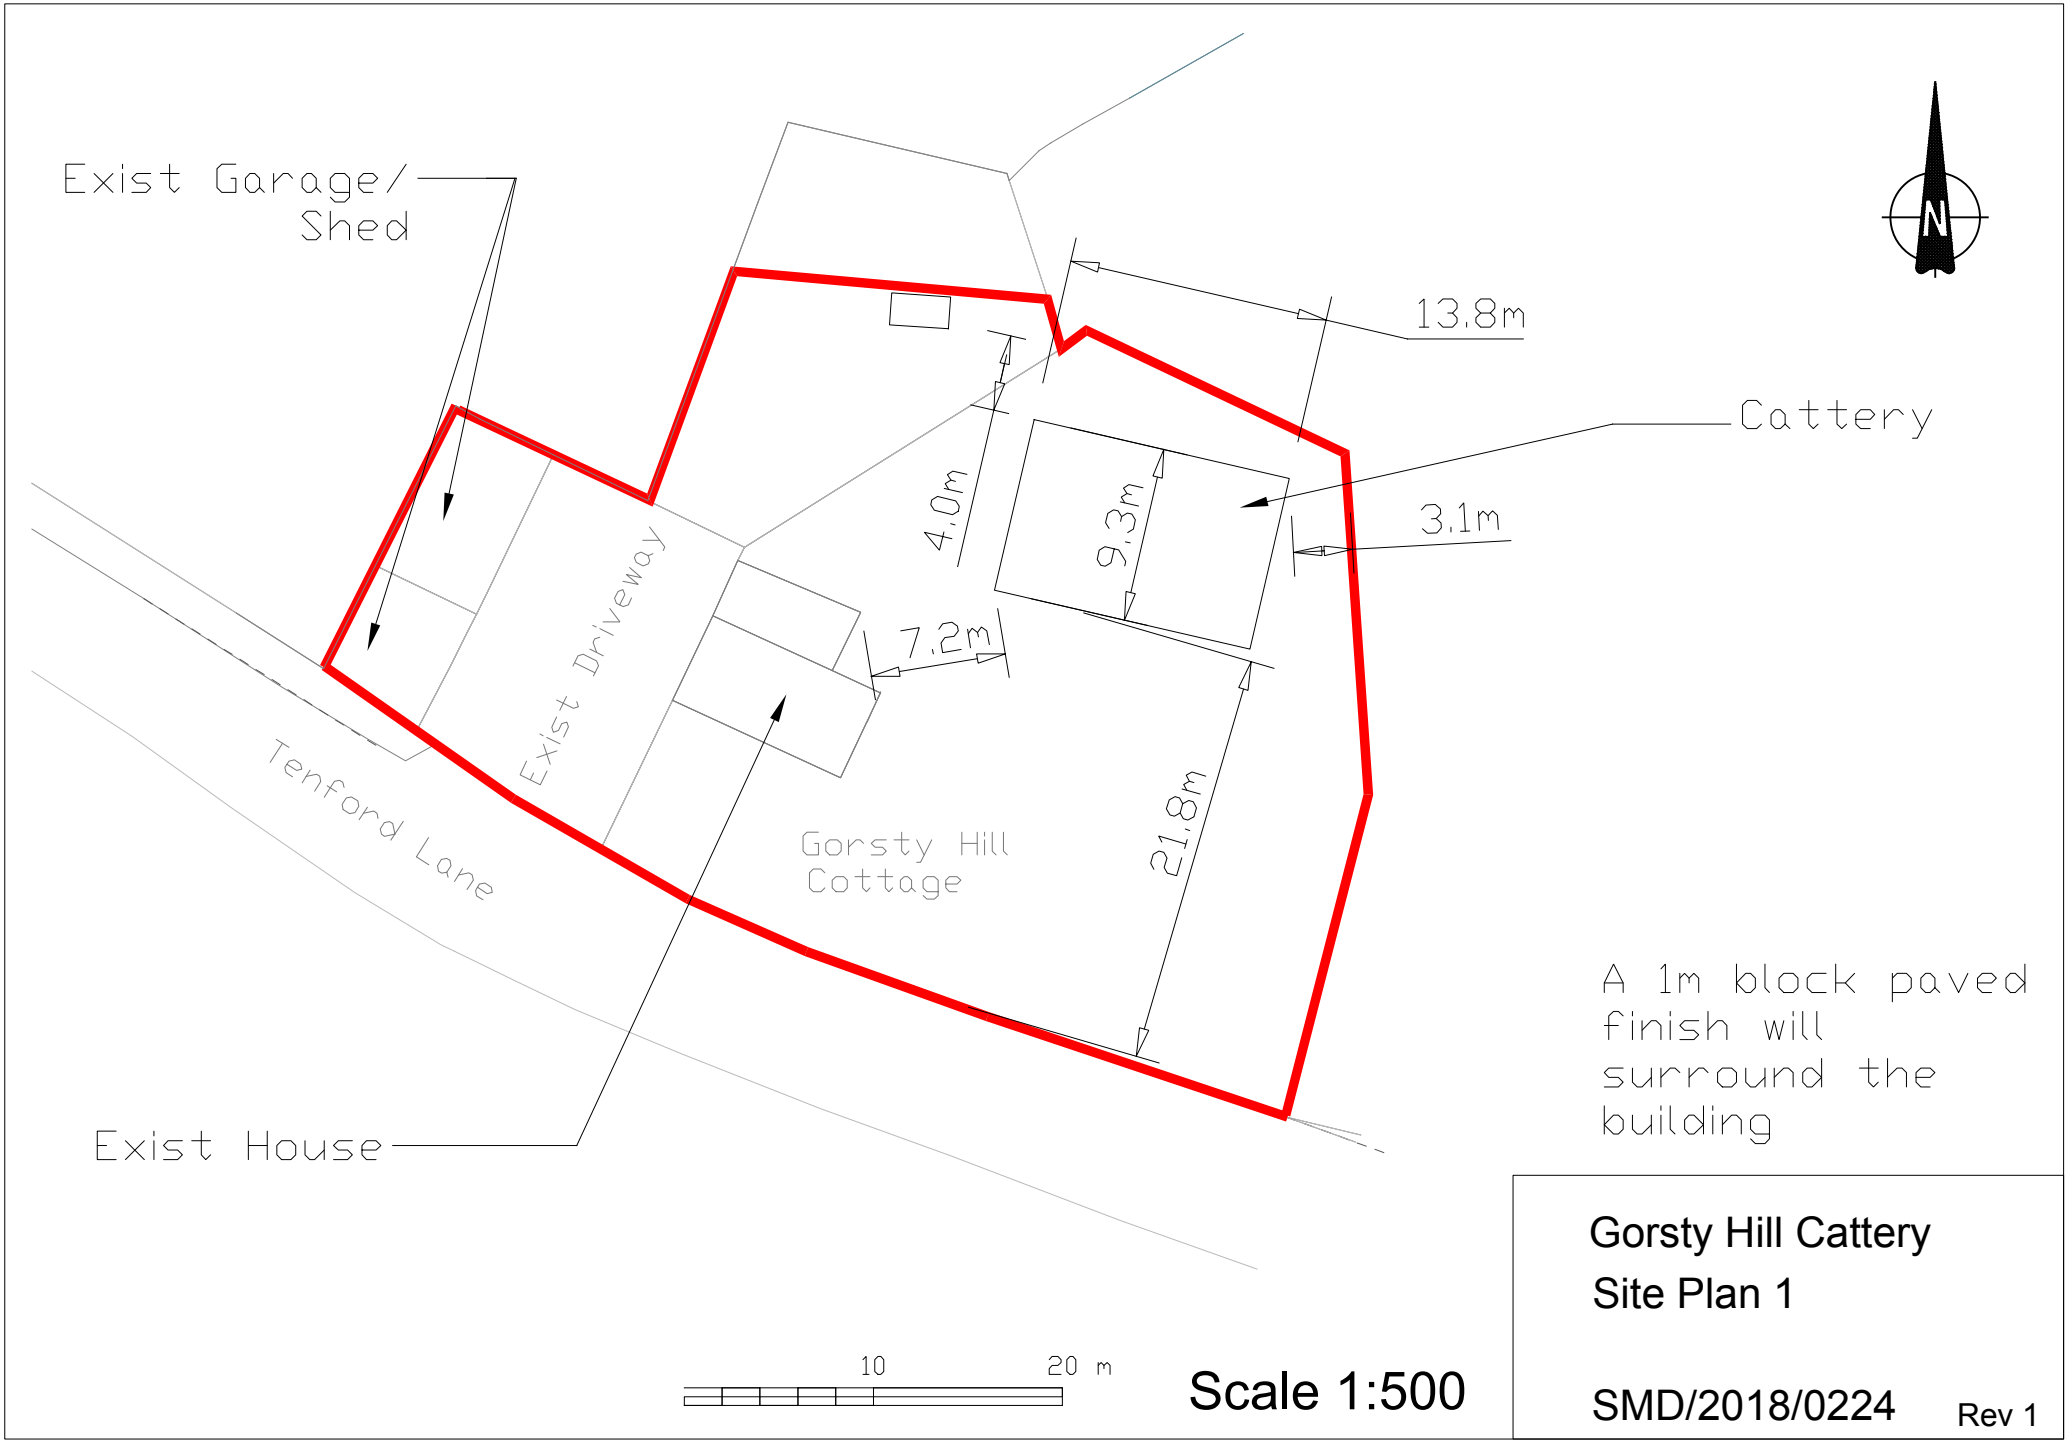
Exist Garage/
Shed
13.8m
Cattery
4.0m
9.3m
3.1m
7.2m
Exist Driveway
Tenford Lane
Gorsty Hill
Cottage
21.8m
Exist House
N
A 1m block paved
finish will
surround the
building
10
20 m
Scale 1:500
Gorsty Hill Cattery
Site Plan 1
SMD/2018/0224
Rev 1