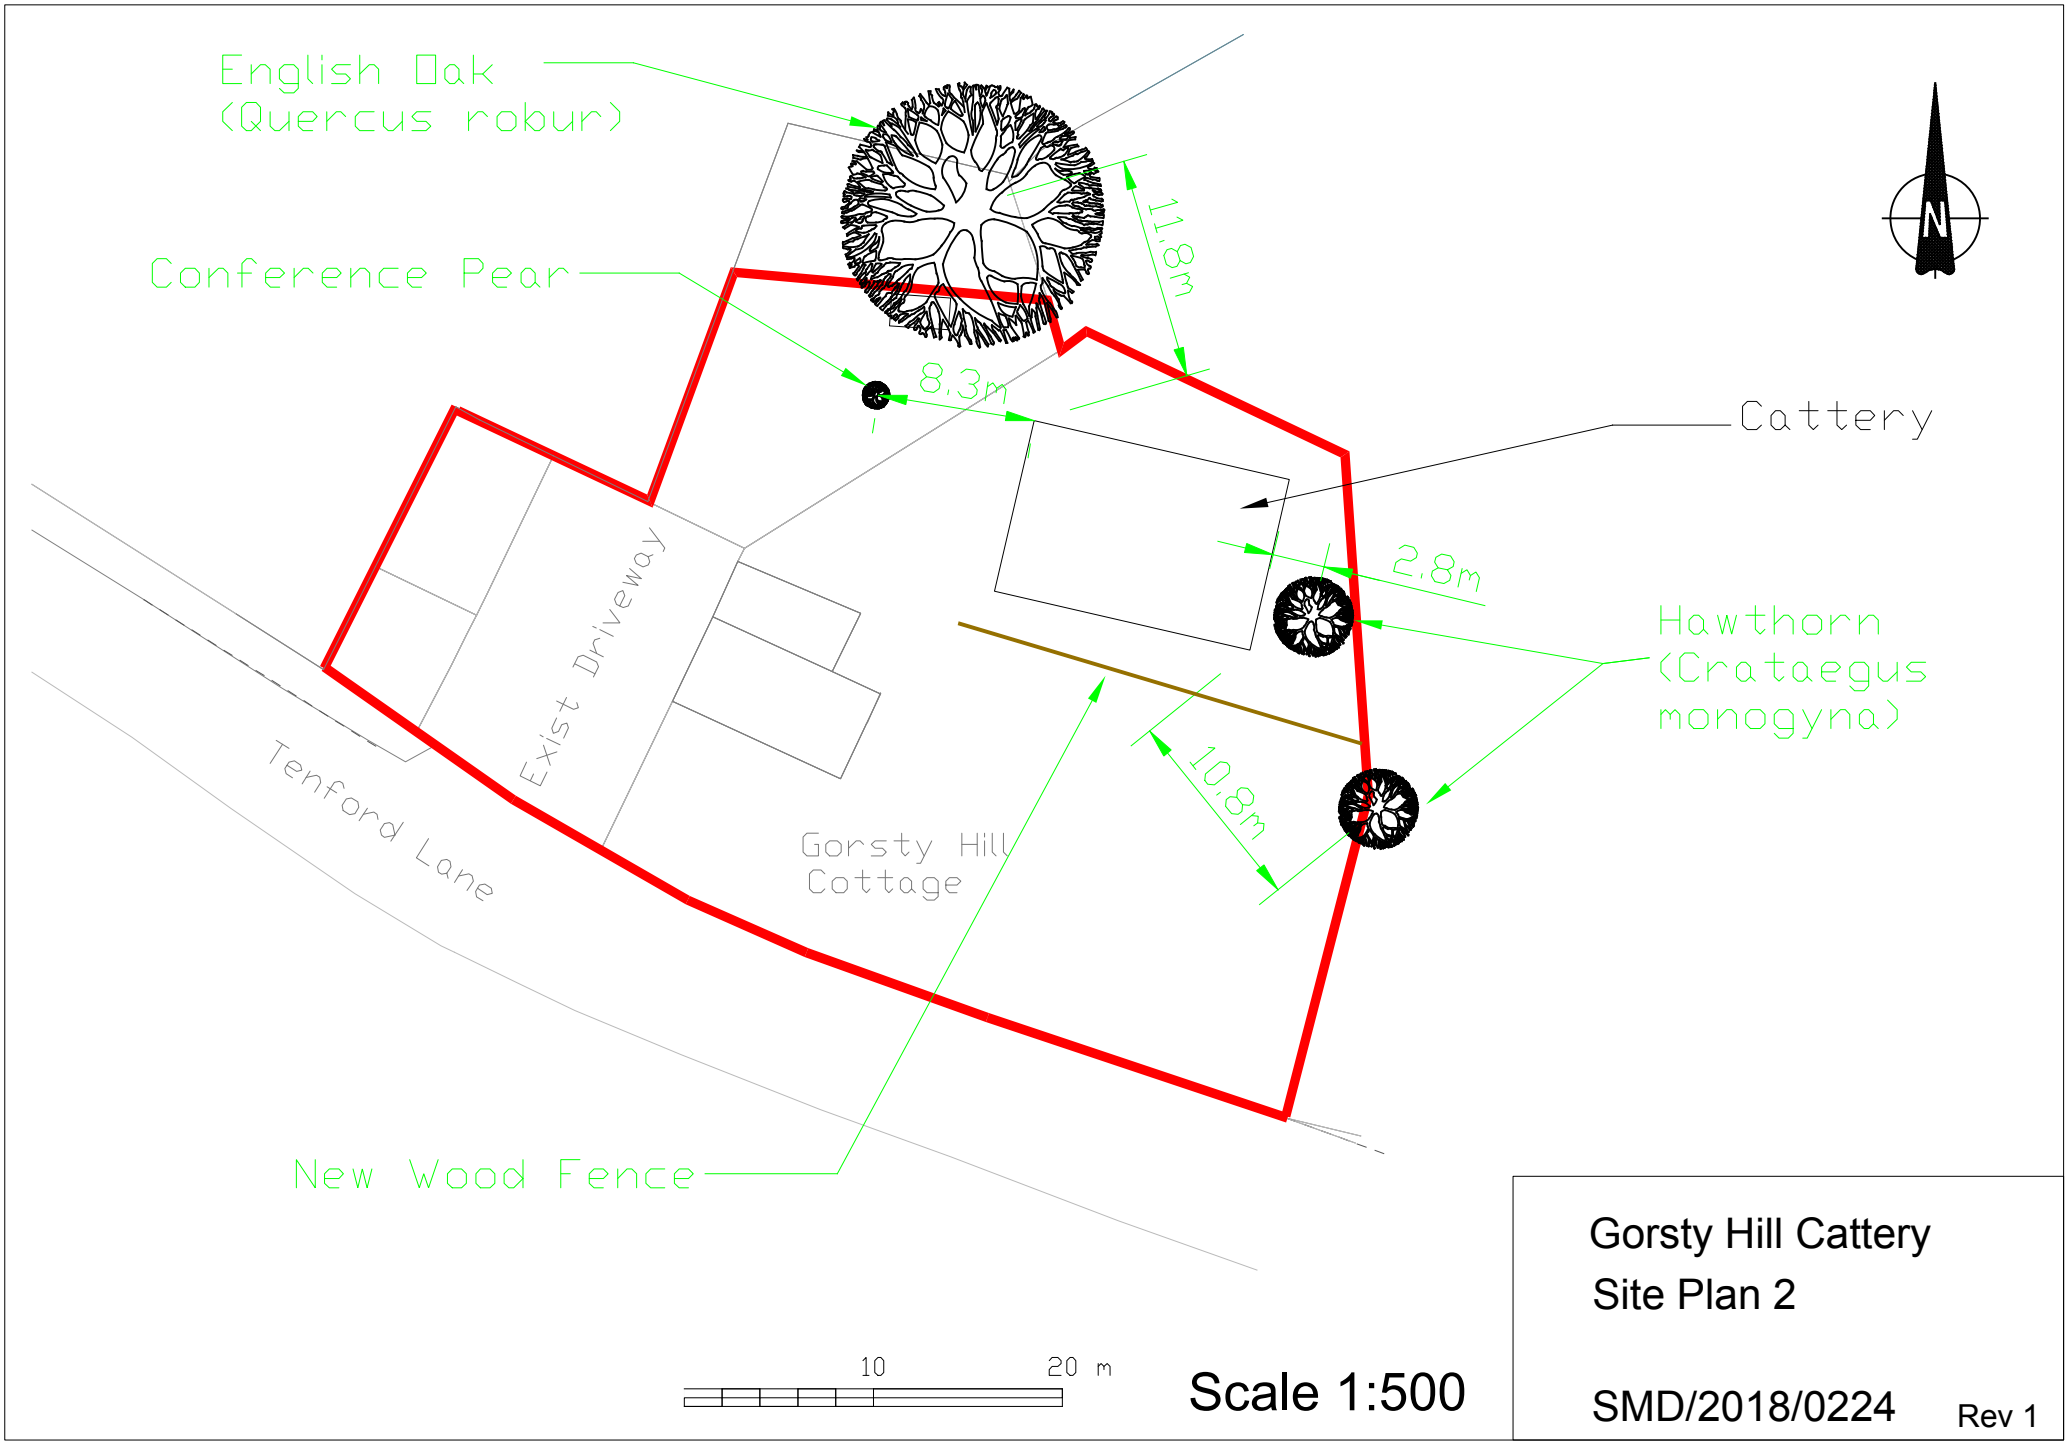
English Oak
(Quercus robur)
Conference Pear
11.8m
8.3m
Cattery
2.8m
Hawthorn
(Crataegus
monogyna)
10.8m
Exist Driveway
Tenford Lane
Gorsty Hill
Cottage
New Wood Fence
N
10
20 m
Scale 1:500
Gorsty Hill Cattery
Site Plan 2
SMD/2018/0224
Rev 1