RevNo	Revision note	Date	Signature	Checked

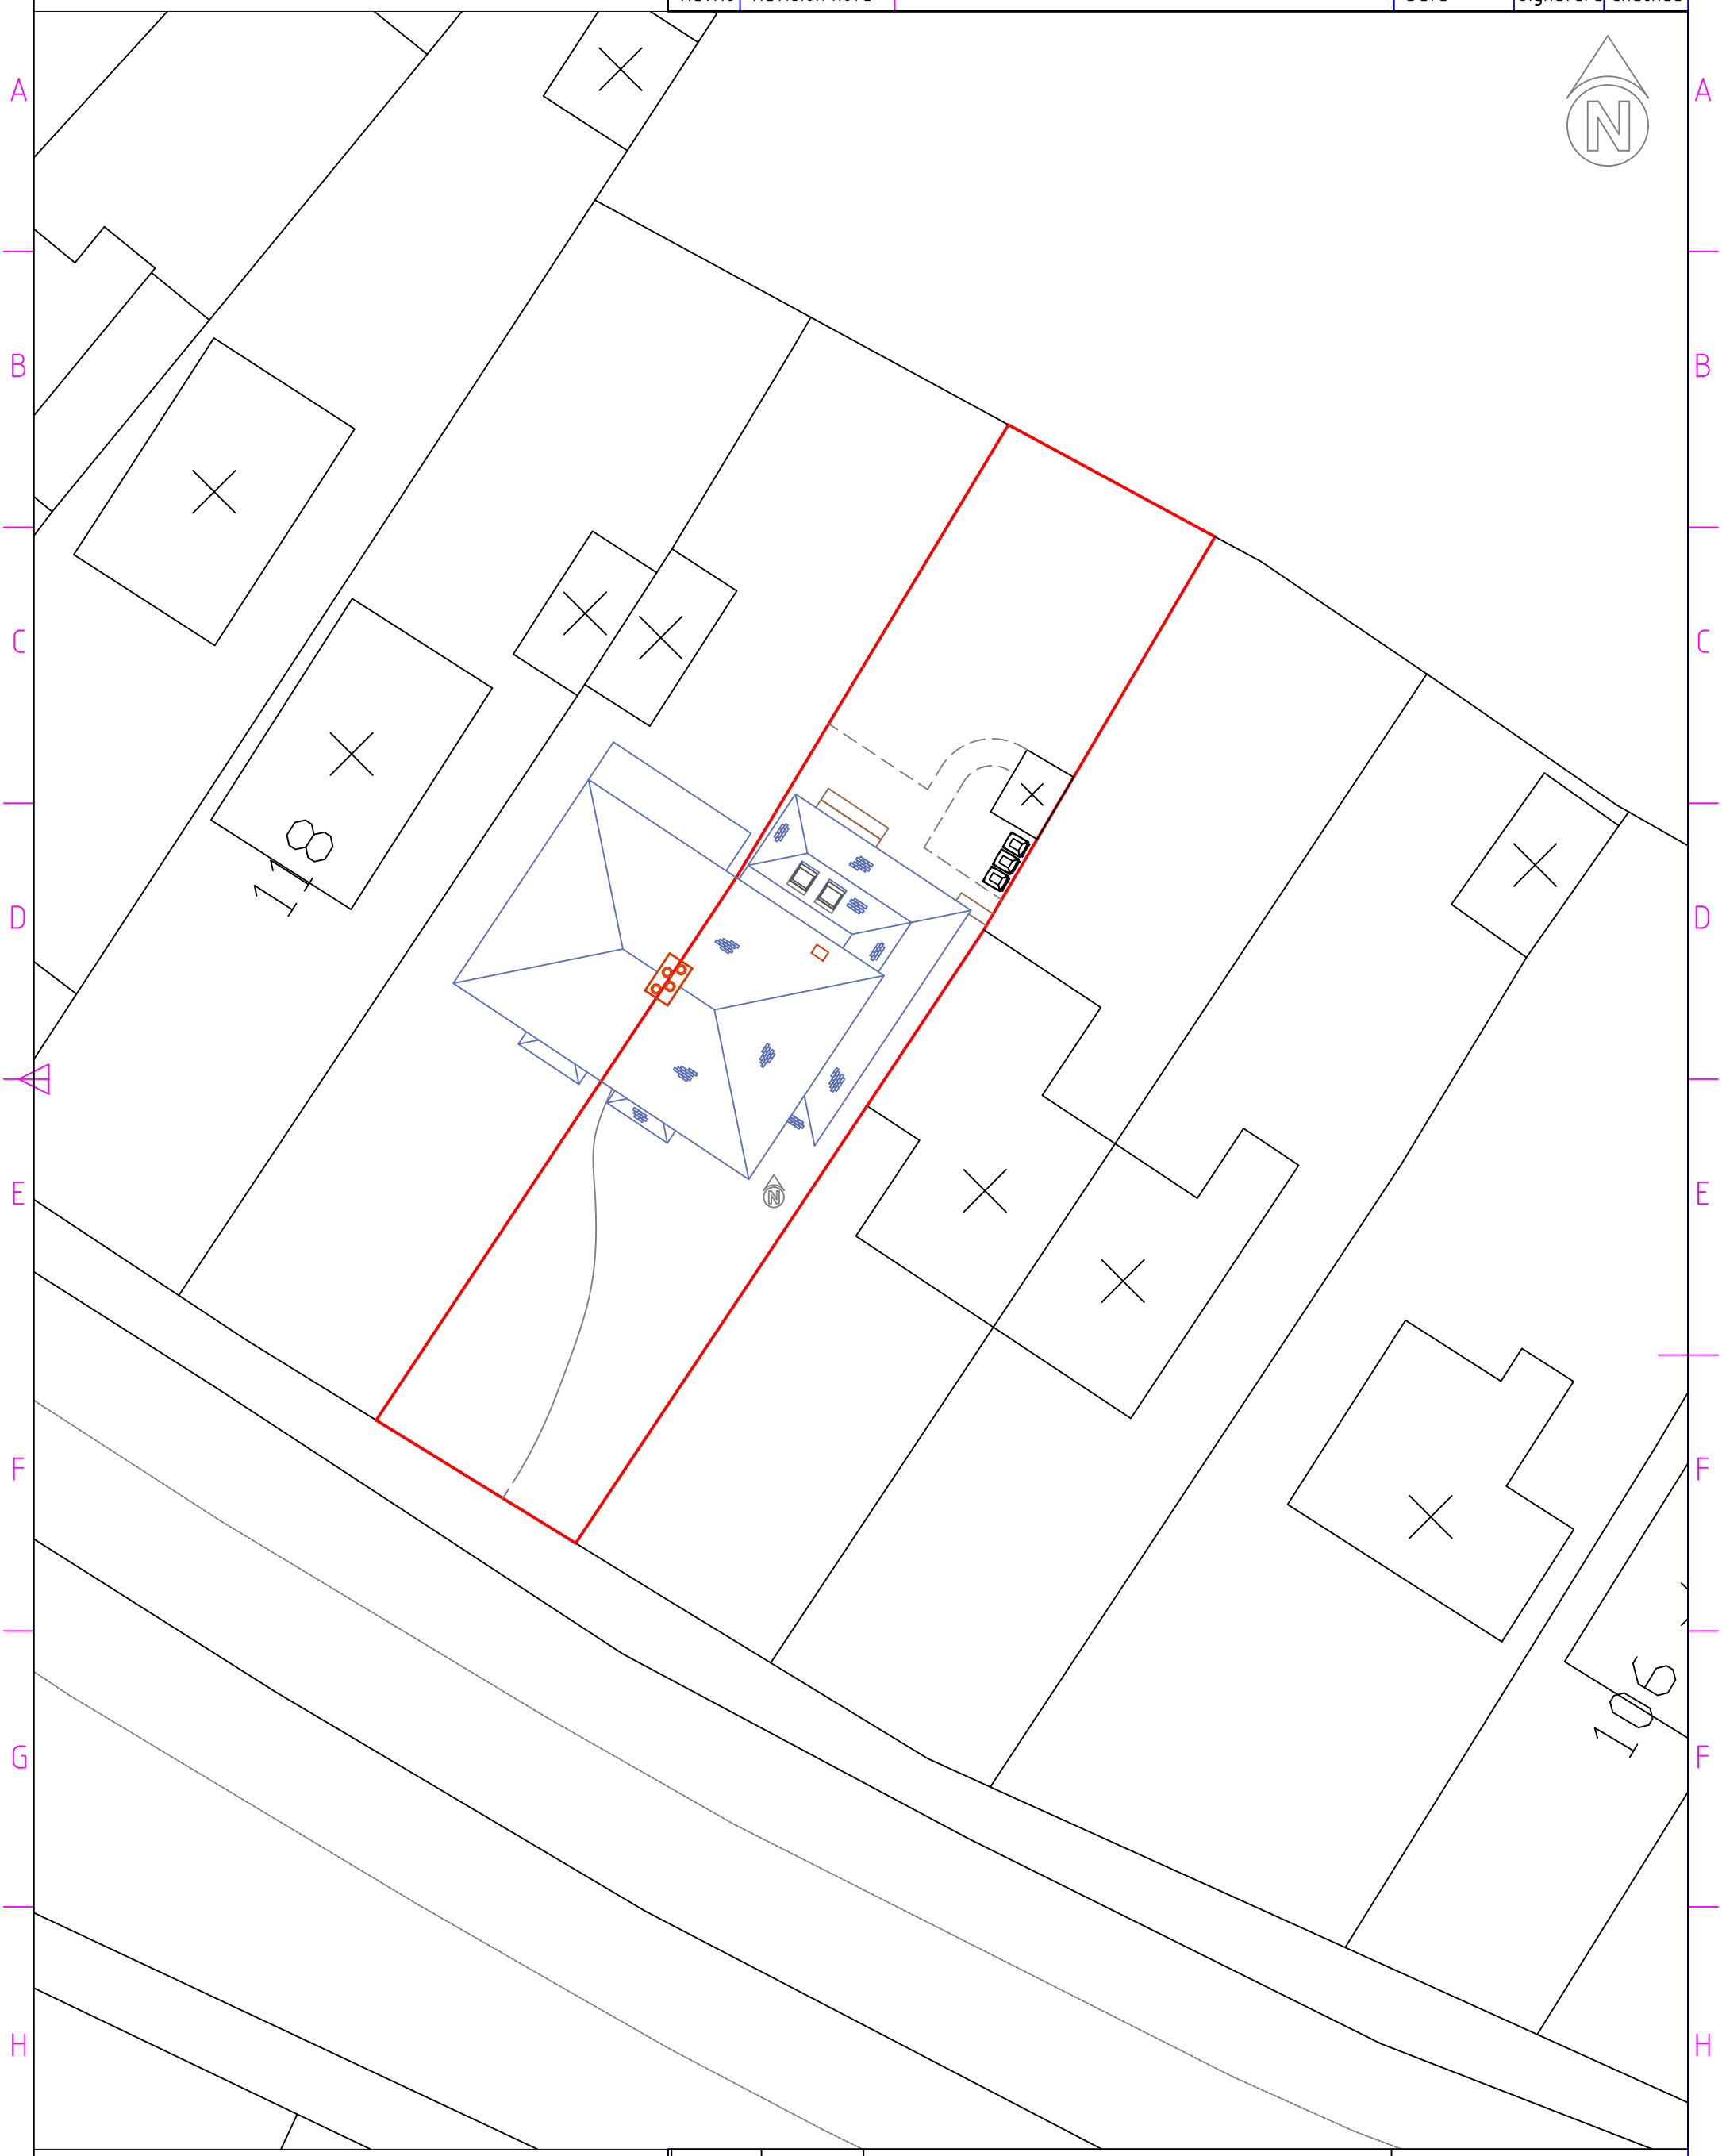

Site Boundary, Area = 311 sq. m.

Itemref	Quantity	Title/Name, designation, material, dimension etc	Article No./Reference

Designed by	Checked by	Approved by - date	File name	Date	Scale
A W Newby	A Maxfield	A Maxfield 30/04/2018	Pr Block	02/05/2018	1:200

PME Planning Services

Proposed Block Plan

3

Edition Rev 0

Sheet 1/1